Notes:
1. This drawing is for Planning Application only and is not intended for any other use.
2. All dimensions are approximate only.
3. Existing foul drainage is unaffected by this proposal.
4. New surface water drainage is to connect to the existing surface water drainage system.
5. This drawing is **Copyright.** No work or designs shown on this drawing shall be reproduced without written permission.

New works which are the subject of this Planning Application are indicated as thus.

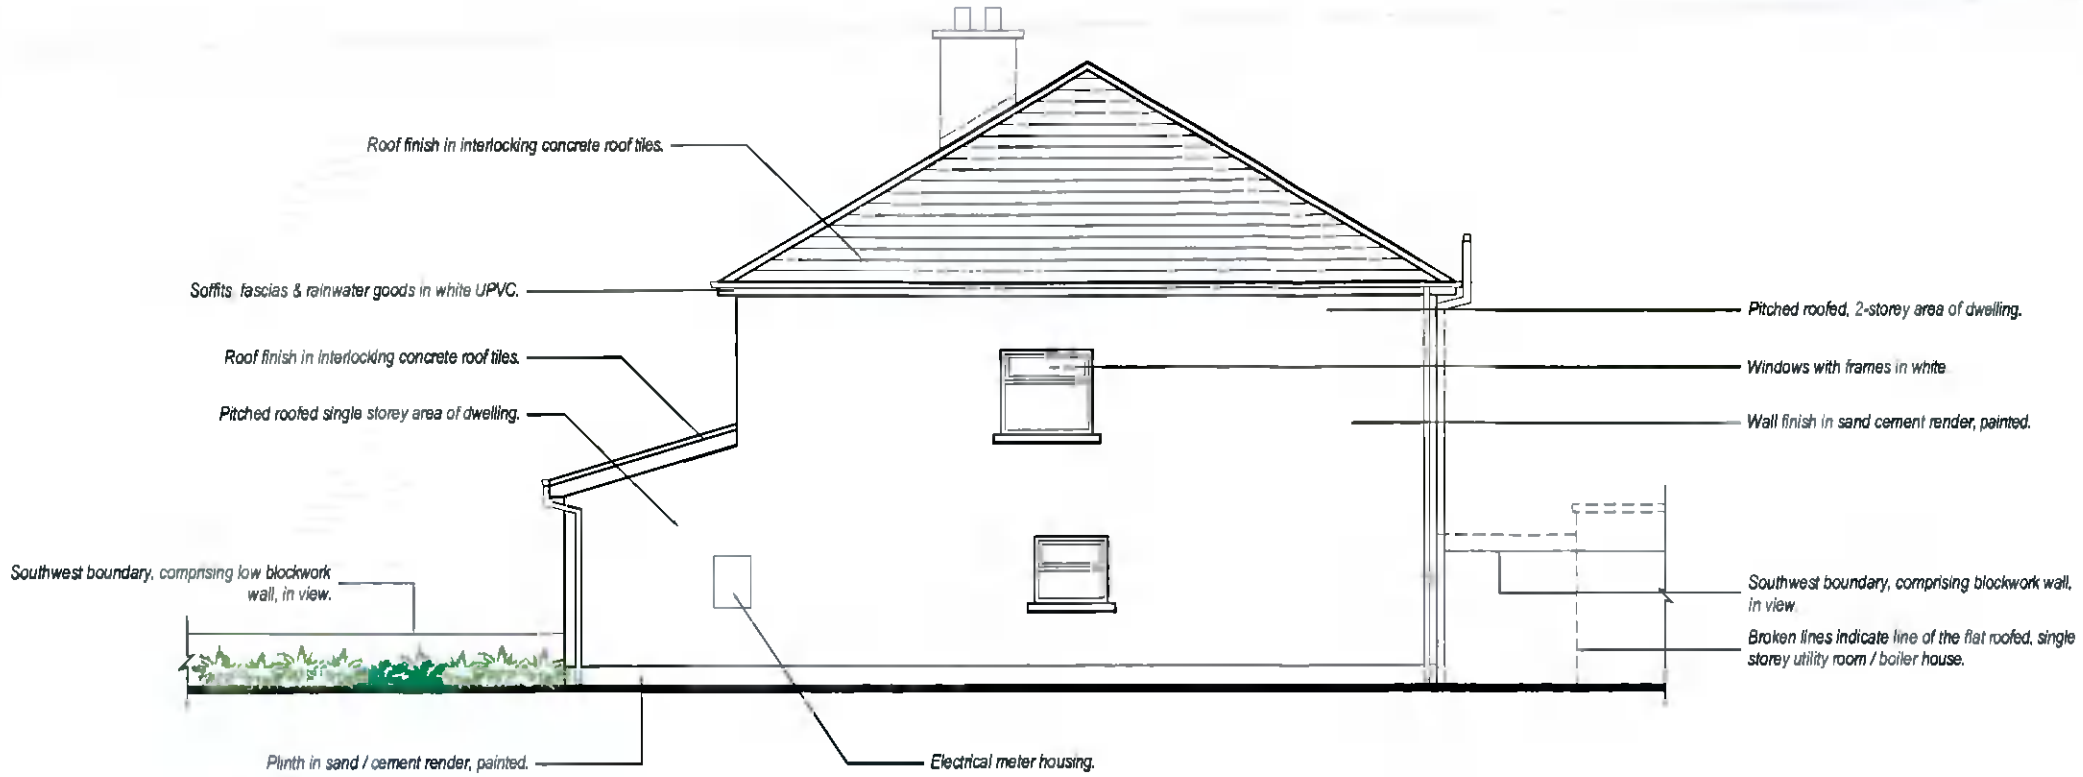

EXISTING NORTHEAST ELEVATION (SIDE)

SCALE - 1 : 100

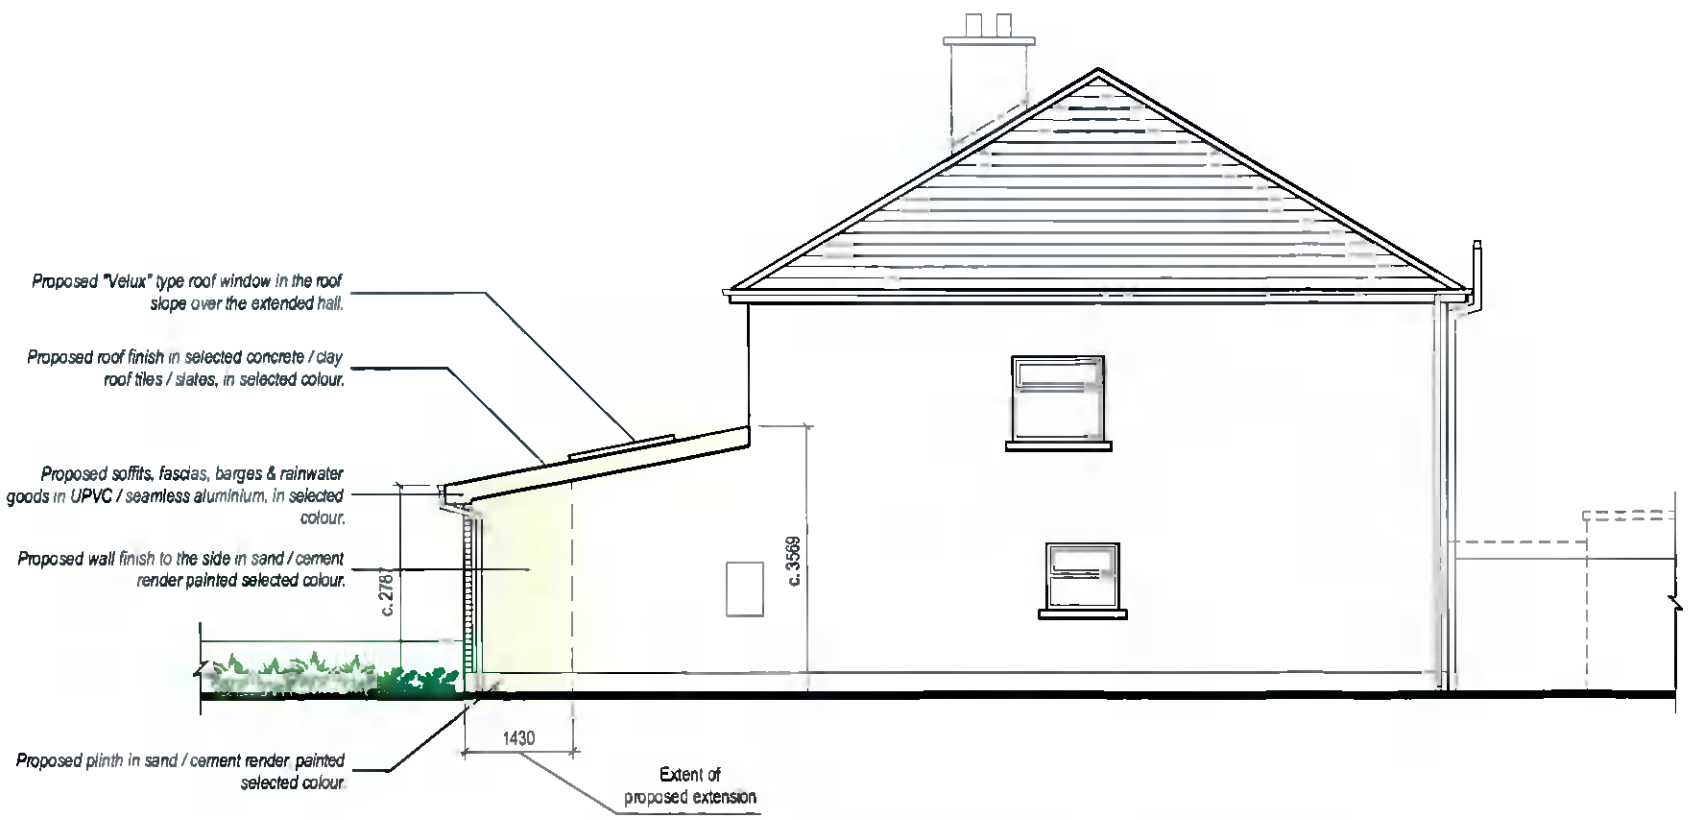

PROPOSED NORTHEAST ELEVATION (SIDE)

SCALE - 1 : 100

REV.	DATE	AMENDMENT

Paul O'Connell & Associates
Architecture / Project Management
9 BEECH GROVE, LUCAN, CO. DUBLIN
Tel: 00353-(0)87-2566183, Email: info@pauloconnell.ie

PROJECT: 9 BEECH GROVE, LUCAN, CO. DUBLIN

DRAWING: EXISTING & PROPOSED NORTHEAST ELEVATION (SIDE)

STATUS	SCALE:	SIZE:
PLANNING	AS INDICATED	A3
DATE: 0[illegible]/11/2021	DRAWING NO.: 9BG-211011-PL-008	REV.