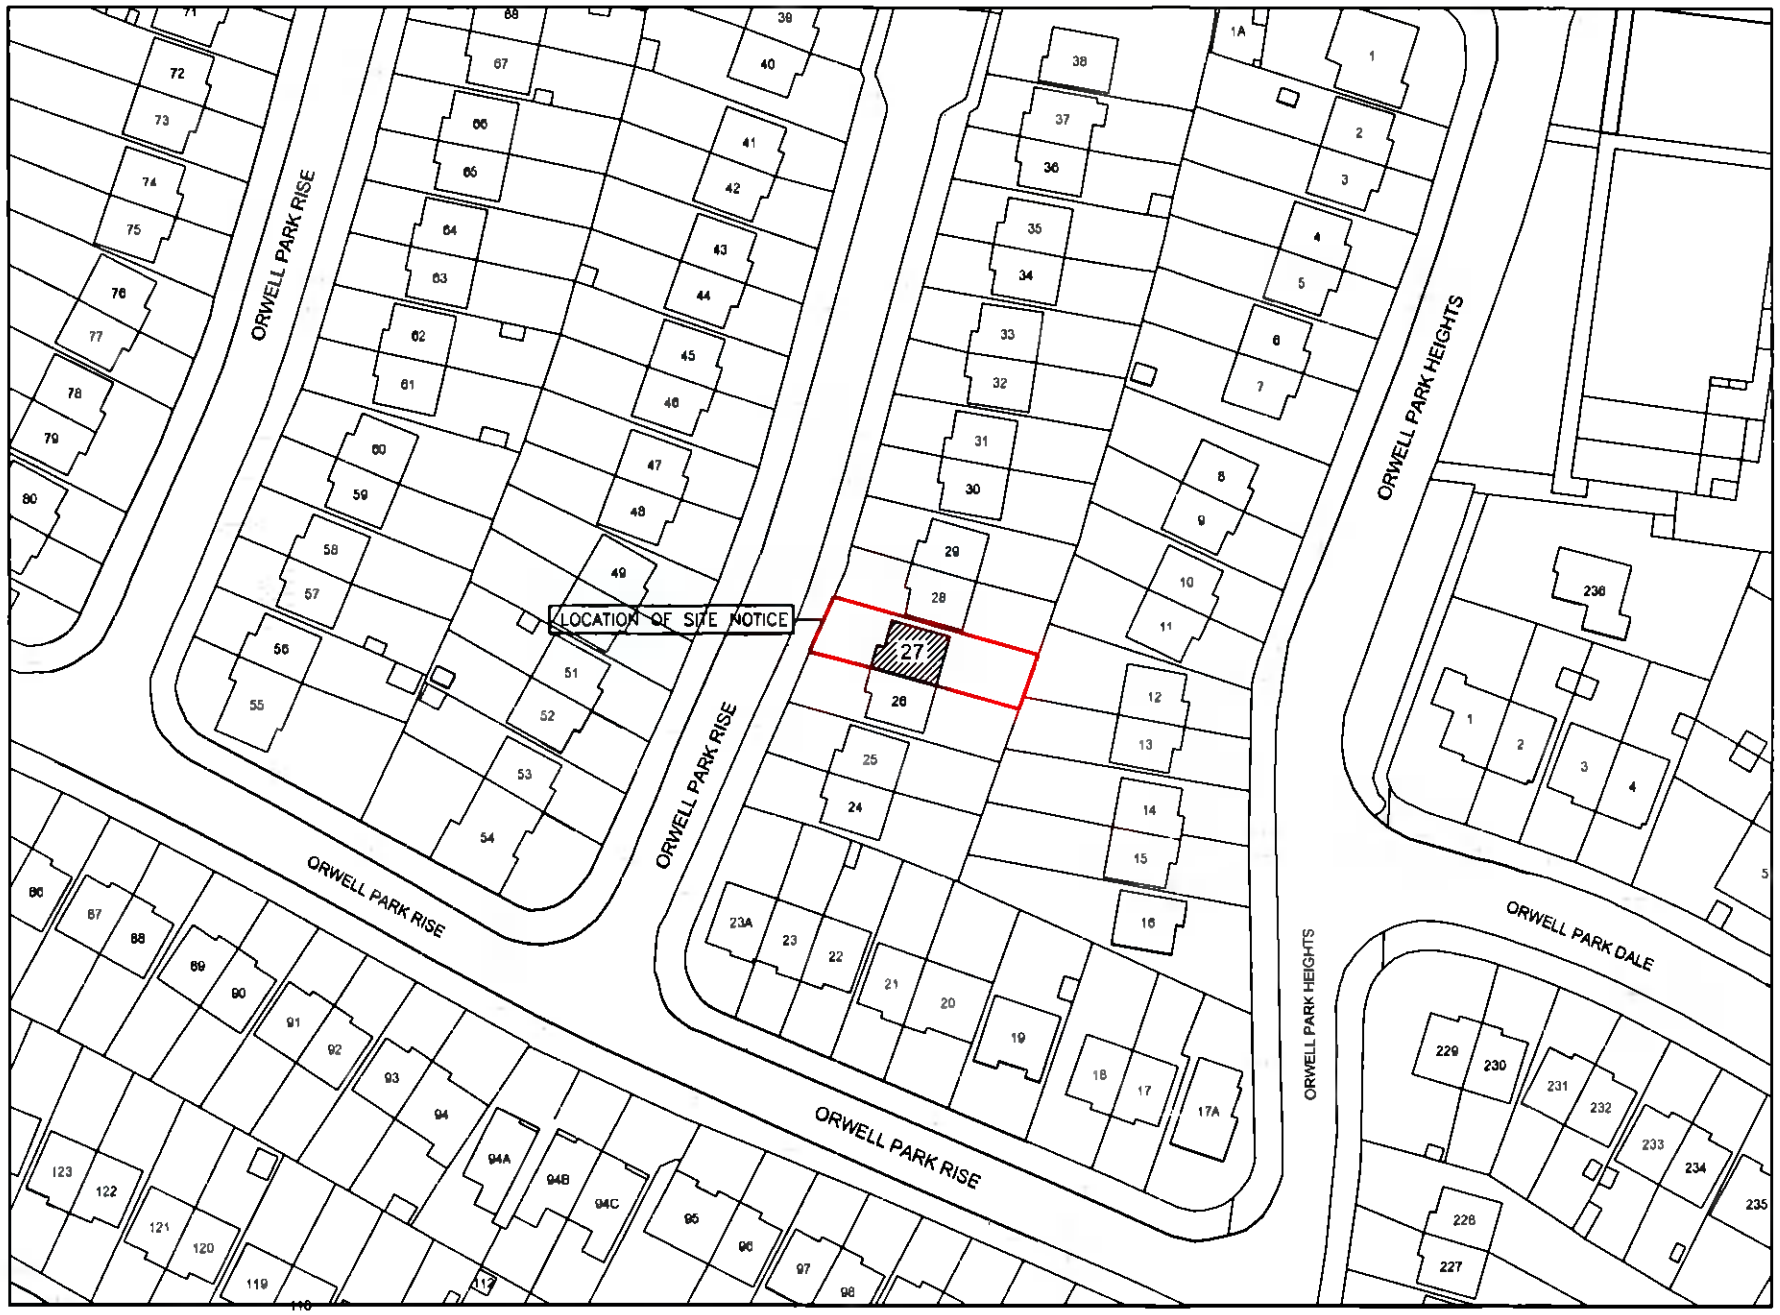

Description:
Digital Cartographic Model (DCM)

Publisher / Source:
Ordnance Survey Ireland (OSi)

Data Source / Reference:
PRIME2

File Format:
Autodesk AutoCAD (DWG_R2013)

File Name:
v_50231632_1.dwg

Clip Extent / Area of Interest (AOI):
LLX,LLY= 711665.5456,728817.4985
LRX,LRY= 711898.5456,728817.4985
ULX,ULY= 711665.5456,728989.4985
URX,URY= 711898.5456,728989.4985

Projection / Spatial Reference:
Projection= IRENET95_Irish_Transverse_Mercator

Centre Point Coordinates:
X,Y= 711782.0456,728903.4985

Reference Index:
Map Series | Map Sheets
1:1,000 | 3390-05

Data Extraction Date:
Date= 08-Nov-2021

Source Data Release:
DCLMS Release V1.145.112

Product Version:
Version= 1.3

License / Copyright:
Ordnance Survey Ireland Terms of Use apply.
Please visit www.osi.ie/about/terms-conditions.

© Ordnance Survey Ireland, 2021

Compiled and published by Ordnance Survey Ireland, Phoenix Park, Dublin 8, Ireland.

Unauthorised reproduction infringes Ordnance Survey Ireland and Government of Ireland copyright.

All rights reserved. No part of this publication may be copied, reproduced or transmitted in any form or by any means without the prior written permission of the copyright owners.

The representation on this map of a road, track or footpath is not evidence of the existence of a right of way.

Ordnance Survey maps never show legal property boundaries, nor do they show ownership of physical features.

OUTLINE OF SITE

ORDNANCE SURVEY IRELAND LICENCE NO. EN 0076521
COPYRIGHT ORDNANCE SURVEY IRELAND / GOVERNMENT OF IRELAND

SITE LOCATION MAP

Rev.	Date	Drawn

1. Read in conjunction with Engineers and other Contract Drawings and with Specification.
2. Refer to title block for remit of information on this drawing.
3. Any anomalies between drawings, or drawings and specification, to be referred to Architect for clarification.
4. Do not scale. Use figured dimensions only. All dimensions to be checked on site.
5. This drawing is copyright protected.

SHANE SPRING
EDIFICE DESIGN

Project: RETENTION OF FRONT PORCH AT 27 ORWELL PARK RISE, DUBLIN D6W PY76
Client: PAUL & FIONA MORAN
Drawing: SITE LOCATION MAP
Scale: 1:1000 Date: 01/11/2021 Drawn: S.S. Chk:
Job. no. 20-37
Dwg. no. PL-01
Rev.

11 THE ENCLOSURE, OLDTOWN DEMESNE, NAAS, CO. KILDARE.
TEL: 045879235, MOBILE: 0862597004, E-MAIL: shane@edifice.ie