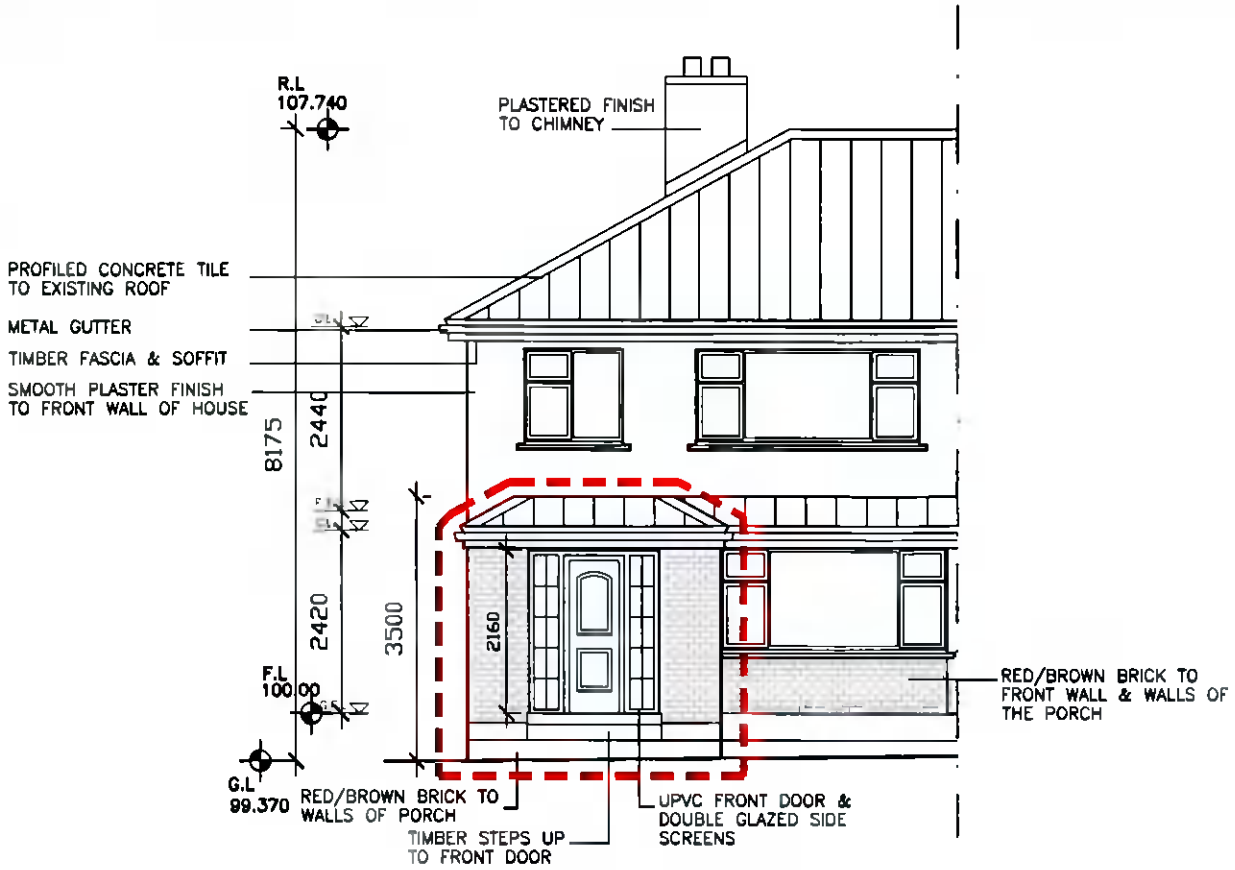

EXISTING FRONT ELEVATION

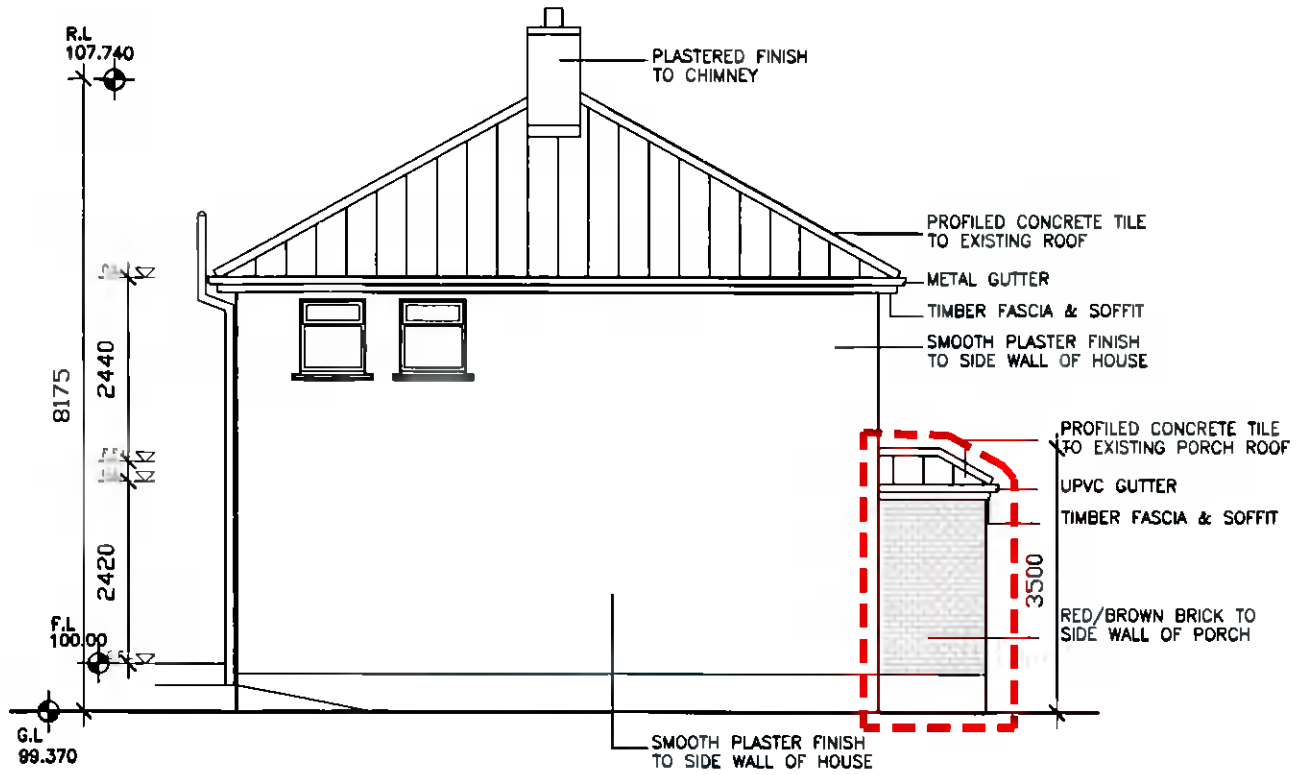

EXISTING SIDE ELEVATION

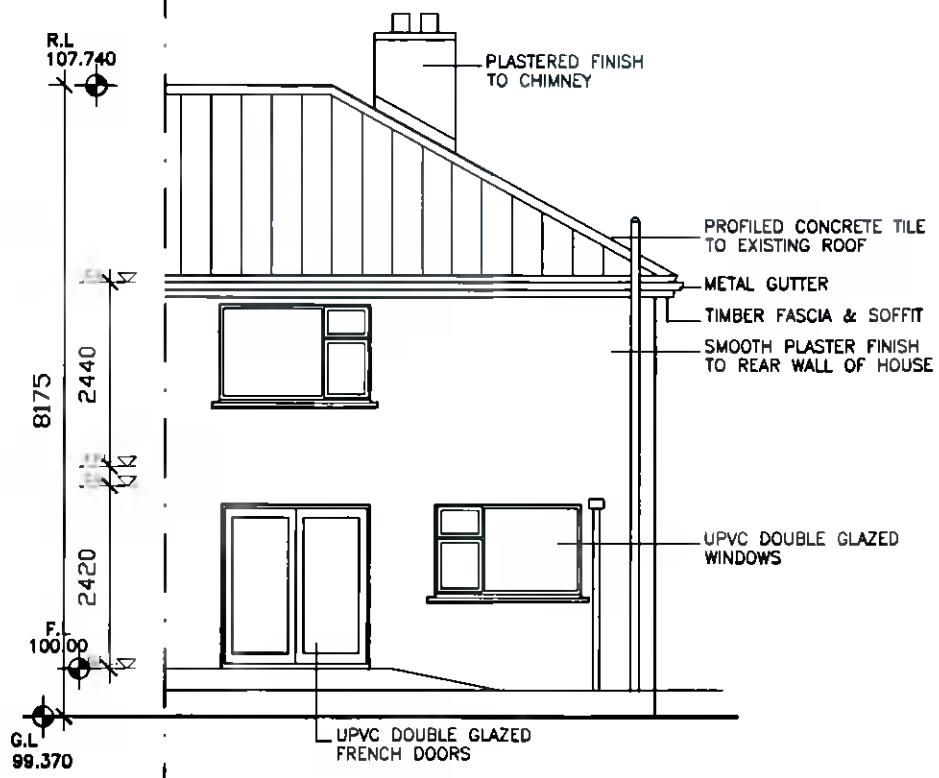

EXISTING REAR ELEVATION

Rev.	Date	Drawn

1. Read in conjunction with Engineers and other Contract Drawings and with Specification.
2. Refer to title block for remit of information on this drawing.
3. Any anomalies between drawings, or drawings and specification, to be referred to Architect for clarification.
4. Do not scale. Use figured dimensions only. All dimensions to be checked on site.
5. This drawing is copyright protected.

SHANE SPRING
EDIFICE DESIGN

Project: RETENTION OF FRONT PORCH AT 27 ORWELL PARK RISE, DUBLIN D6W PY76
Job. no. 20-37
Client: PAUL & FIONA MORAN
Dwg. no. PL-05
Drawing: EXISTING ELEVATIONS
Scale: 1:100 Date: 01/11/2021 Drawn: S.S. Chk: Rev.

11 THE ENCLOSURE, OLDTOWN DEMESNE, NAAS, CO. KILDARE
TEL: 045879235, MOBILE: 0862597004, E-MAIL: shane@edifice.ie