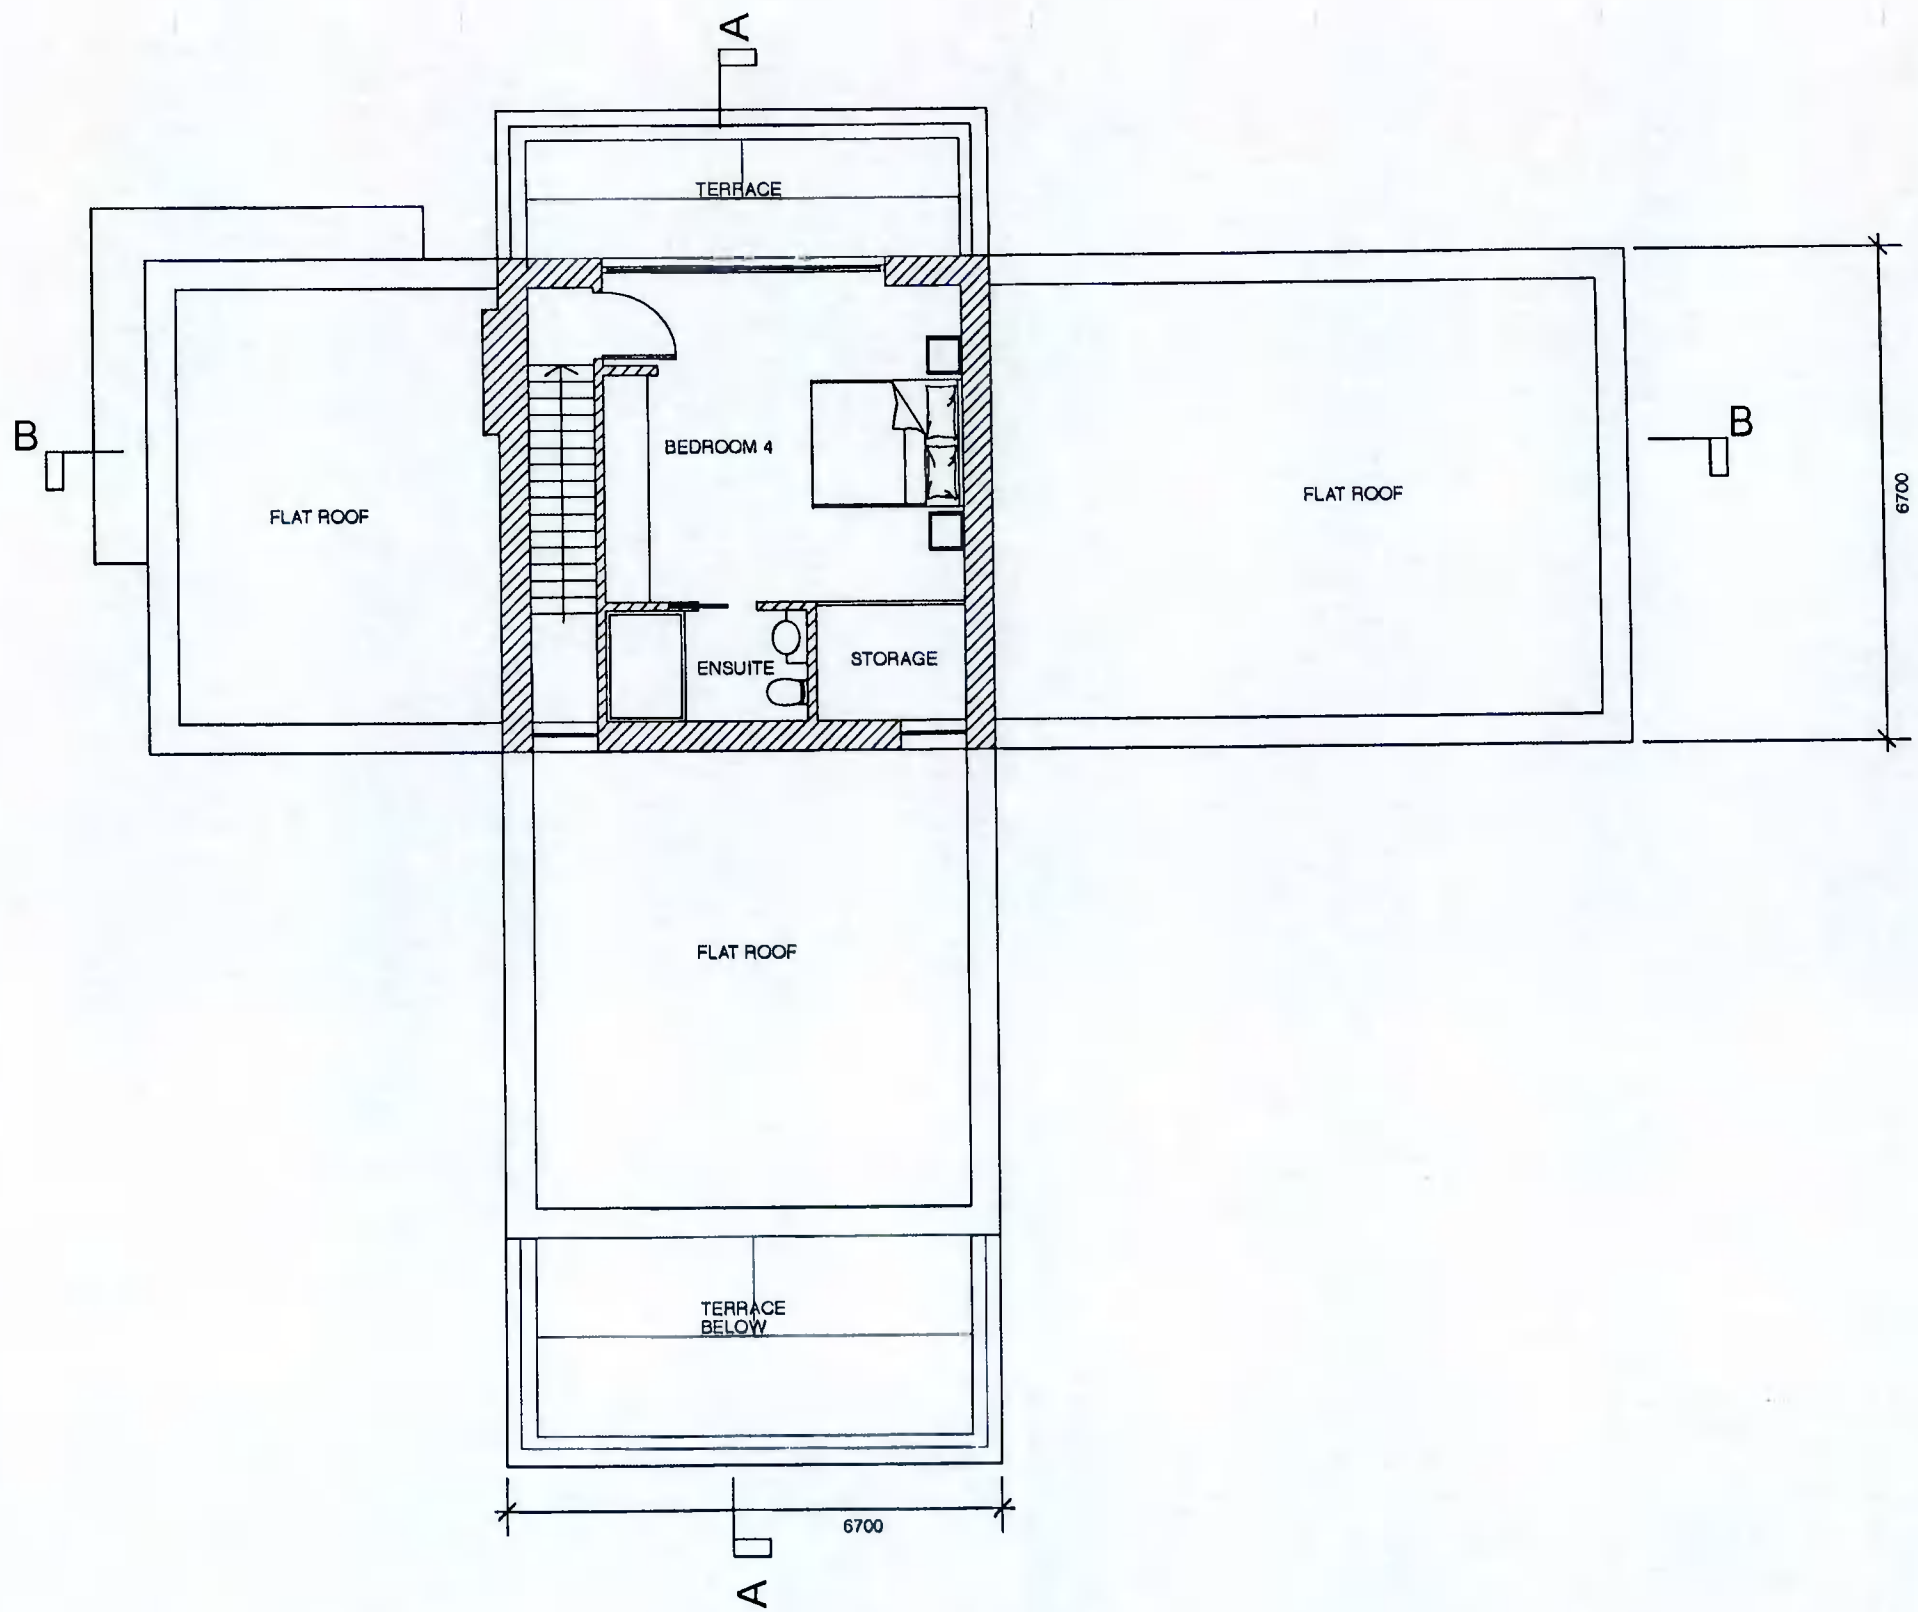

PLANNING

NOTE:
Do not scale drawing, only figured dimensions to be used.
This drawing is copyright and is the property of OCOR Architects.

REV	DATE	DESCRIPTION

1 Fortfield Terrace Dublin 6
T 014971654 M 0862663299
E sandra@ocorarchitects.com

o'carroll
o'riordan
ARCHITECTS

Client HEATHERBROOK HOMES WCL.	Project No. 2038	Stage PLANNING
Project Westerley House ,GLINBURY	Drg No. 2038/202	
Drawing PROPOSED SECOND FLOOR PLAN	Date June 2021	Scale 1 :50