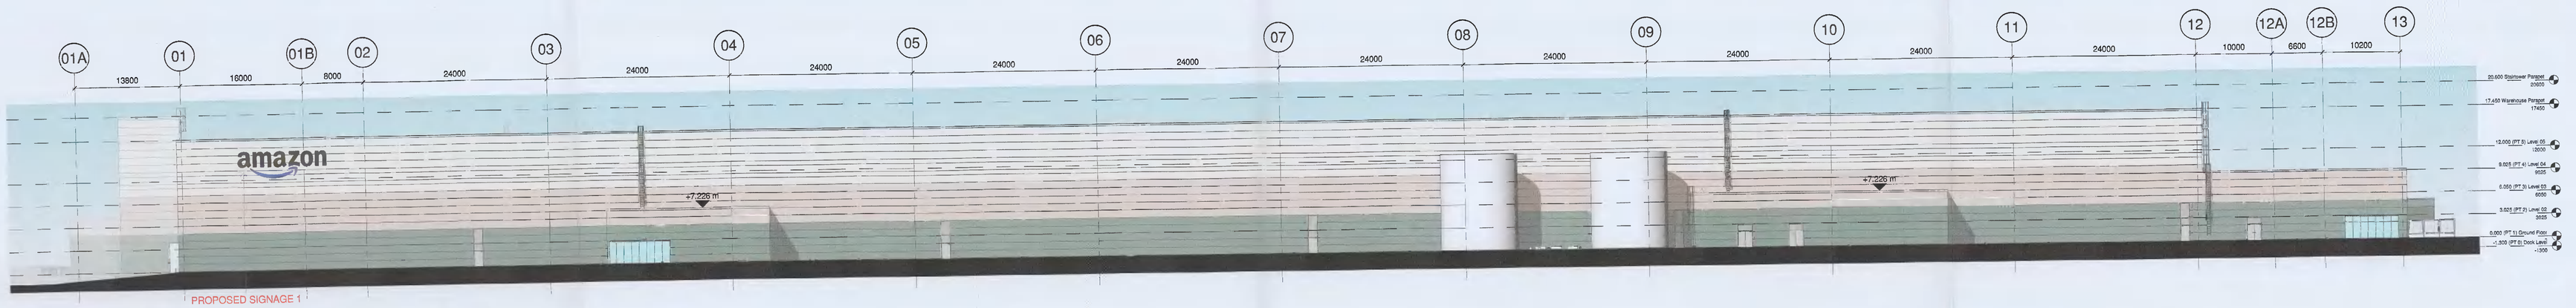

1 Dodder Elevation (SE)
1 : 300

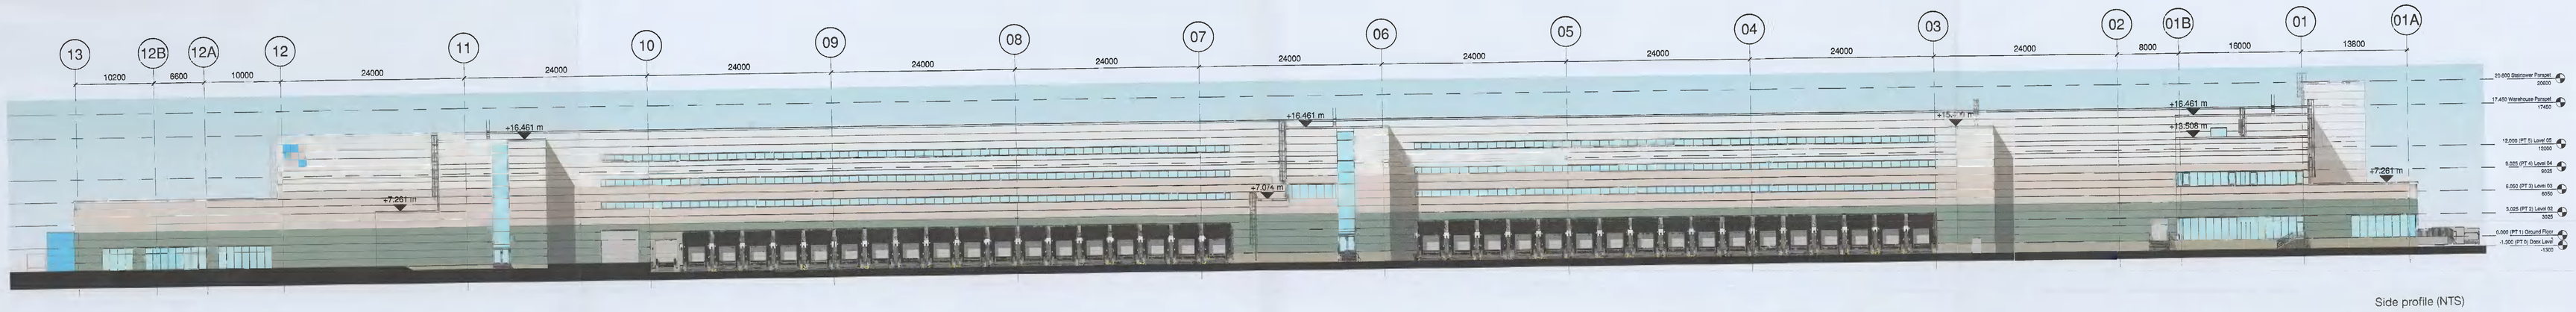

2 Aerodrome Elevation (NW)
1 : 300

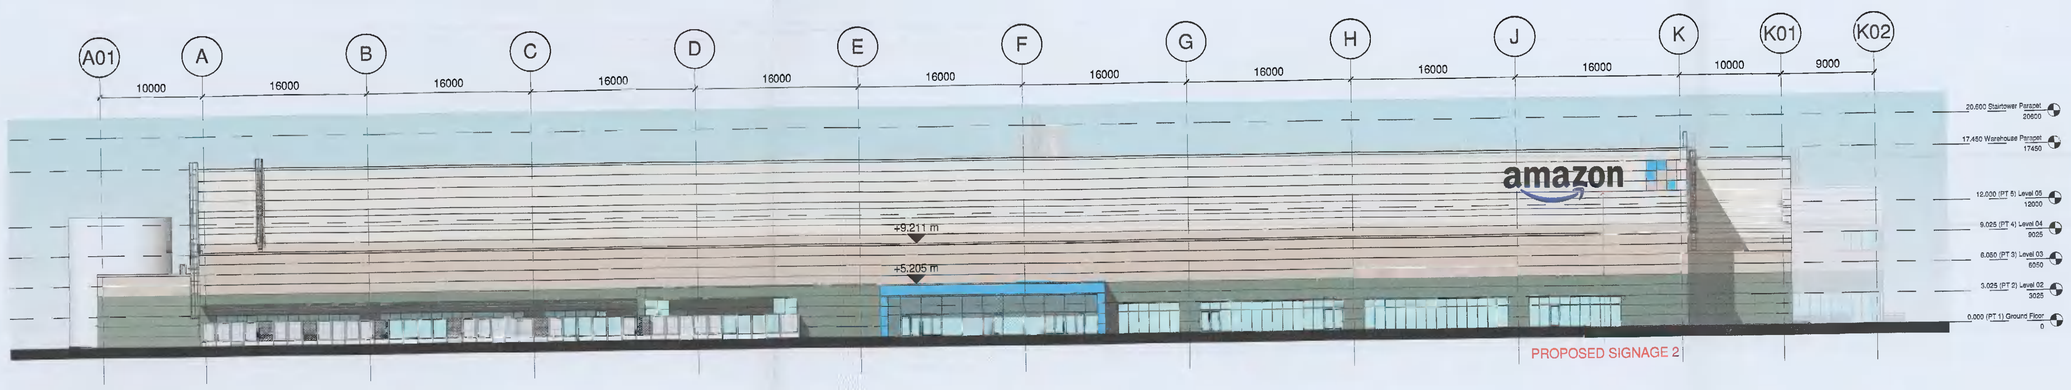

3 Office Elevation (NE)
1 : 300

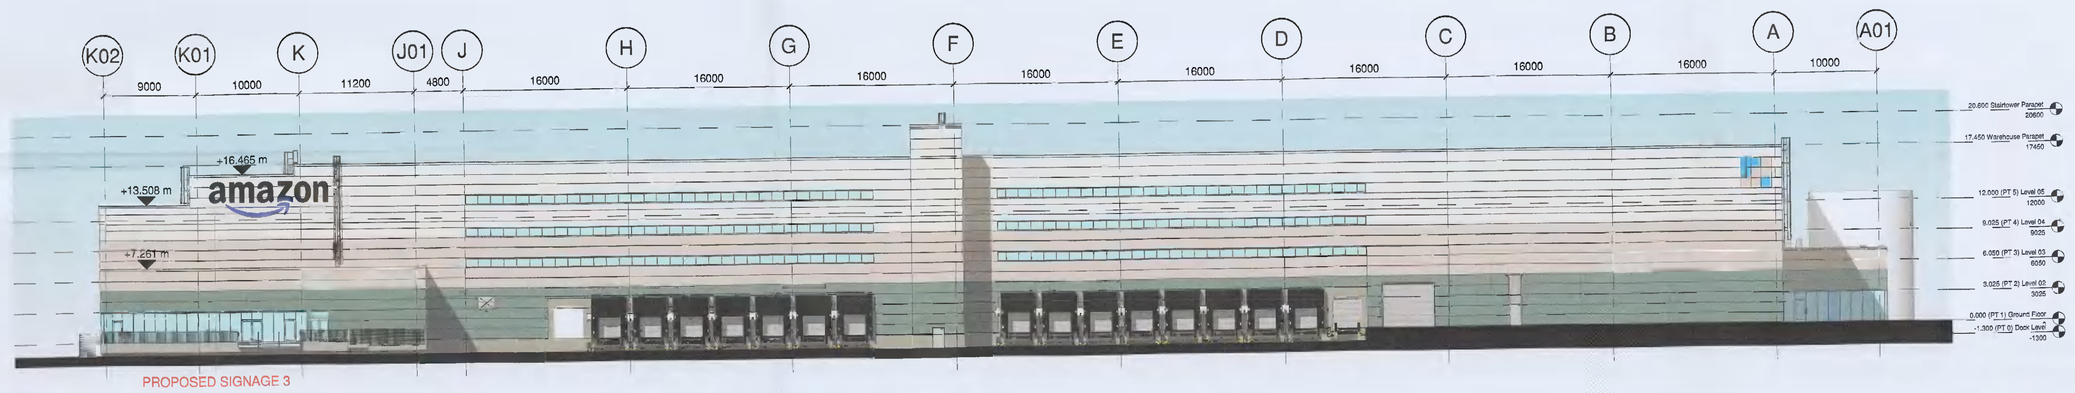

4 End Elevation (SW)
1 : 300

Halo illuminated logo - 11,610mm x 3500mm

Side profile (NTS)
Indicative fixing locations only

Halo illuminated logo - 8,000mm x 1,800mm

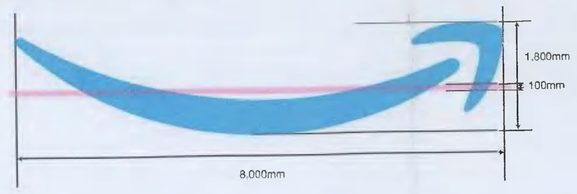

Typical through section (NTS)

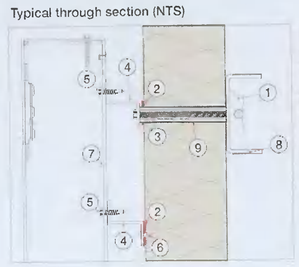

5 Typical Signage Details

6 Sample Image w/ Illumination
Luminance Level: 300cdm

TYPICAL SIGN
White Halo Illumination
300cdm Illumination Level

PROPOSED

JSA Architects
CHARTERED ARCHITECTS, 10 BOOTERSTOWN AVENUE
BLACKROCK, CO. DUBLIN. TEL: (01) 2882661 FAX: (01) 2835143
e-MAIL: jsa@jsarch.ie WEB: www.jsarch.ie

Notes:
This Drawing is Copyright.
Do Not Scale - Use Figured Dimensions Only.
Refer to Structural Engineers Drawings and Specifications for all Structural Work.
Drawings to be read in conjunction with all other Consultants Drawings and Specifications.
©

Revision	Initials	Date	Description
REV A:			
REV B:			
REV C:			
REV BB:			
REV CC:			
REV DD:			
REV EE:			
REV FF:			
REV GG:			
REV HH:			
REV II:			
REV JJ:			
REV KK:			
REV LL:			
REV MM:			
REV NN:			

mountpark

Client:	MLEU Dublin 2 Limited			
Project:	BALDONNEL BUSINESS PARK - UNIT E			
Description:	PROPOSED WAREHOUSE ELEVATIONS 1			
Date: 10.11.2021	Sheet: A0	Scale: 1:300	By: OC	REV:
Job No: 2520	Stage: PLANNING	Drg No: PA3 200		