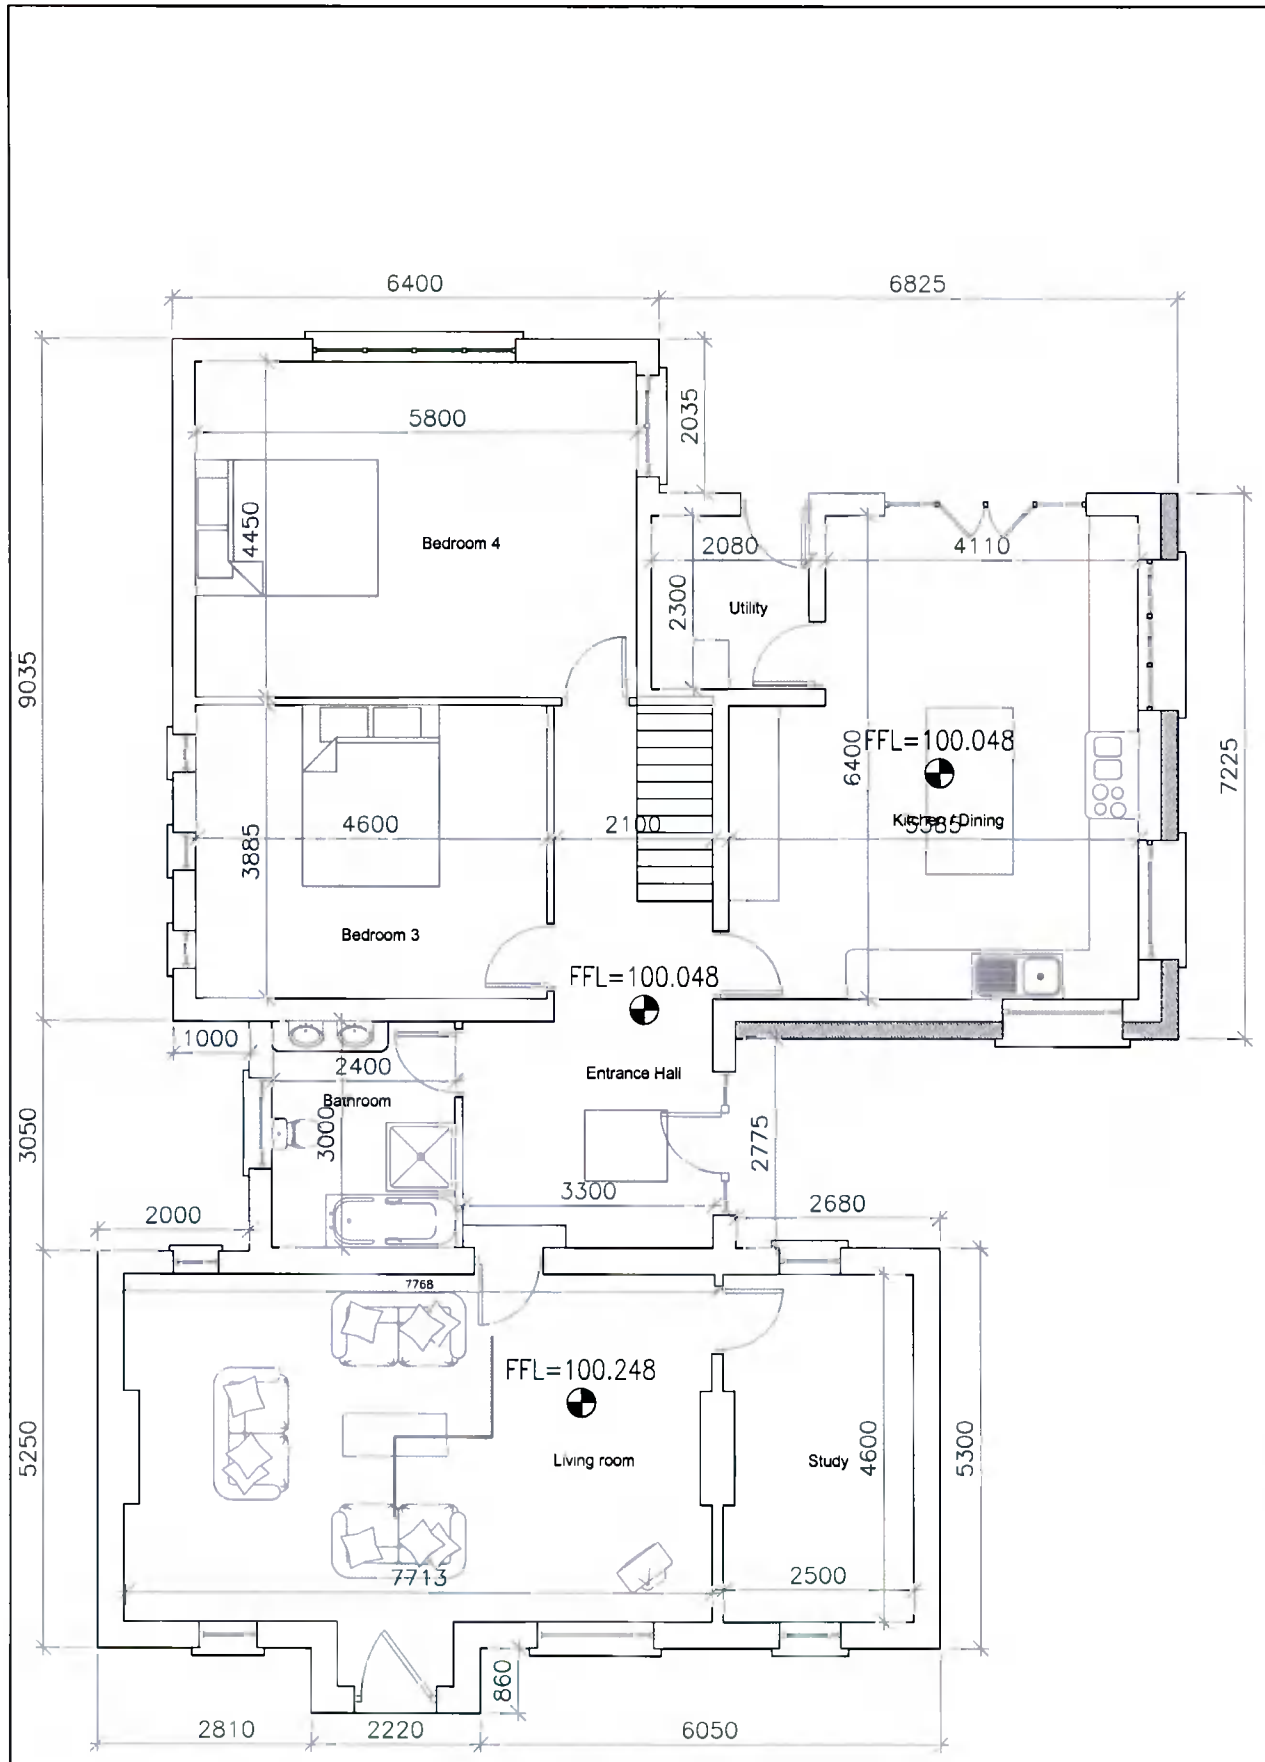

EXISTING GROUND FLOOR PLAN

SCALE 1:100

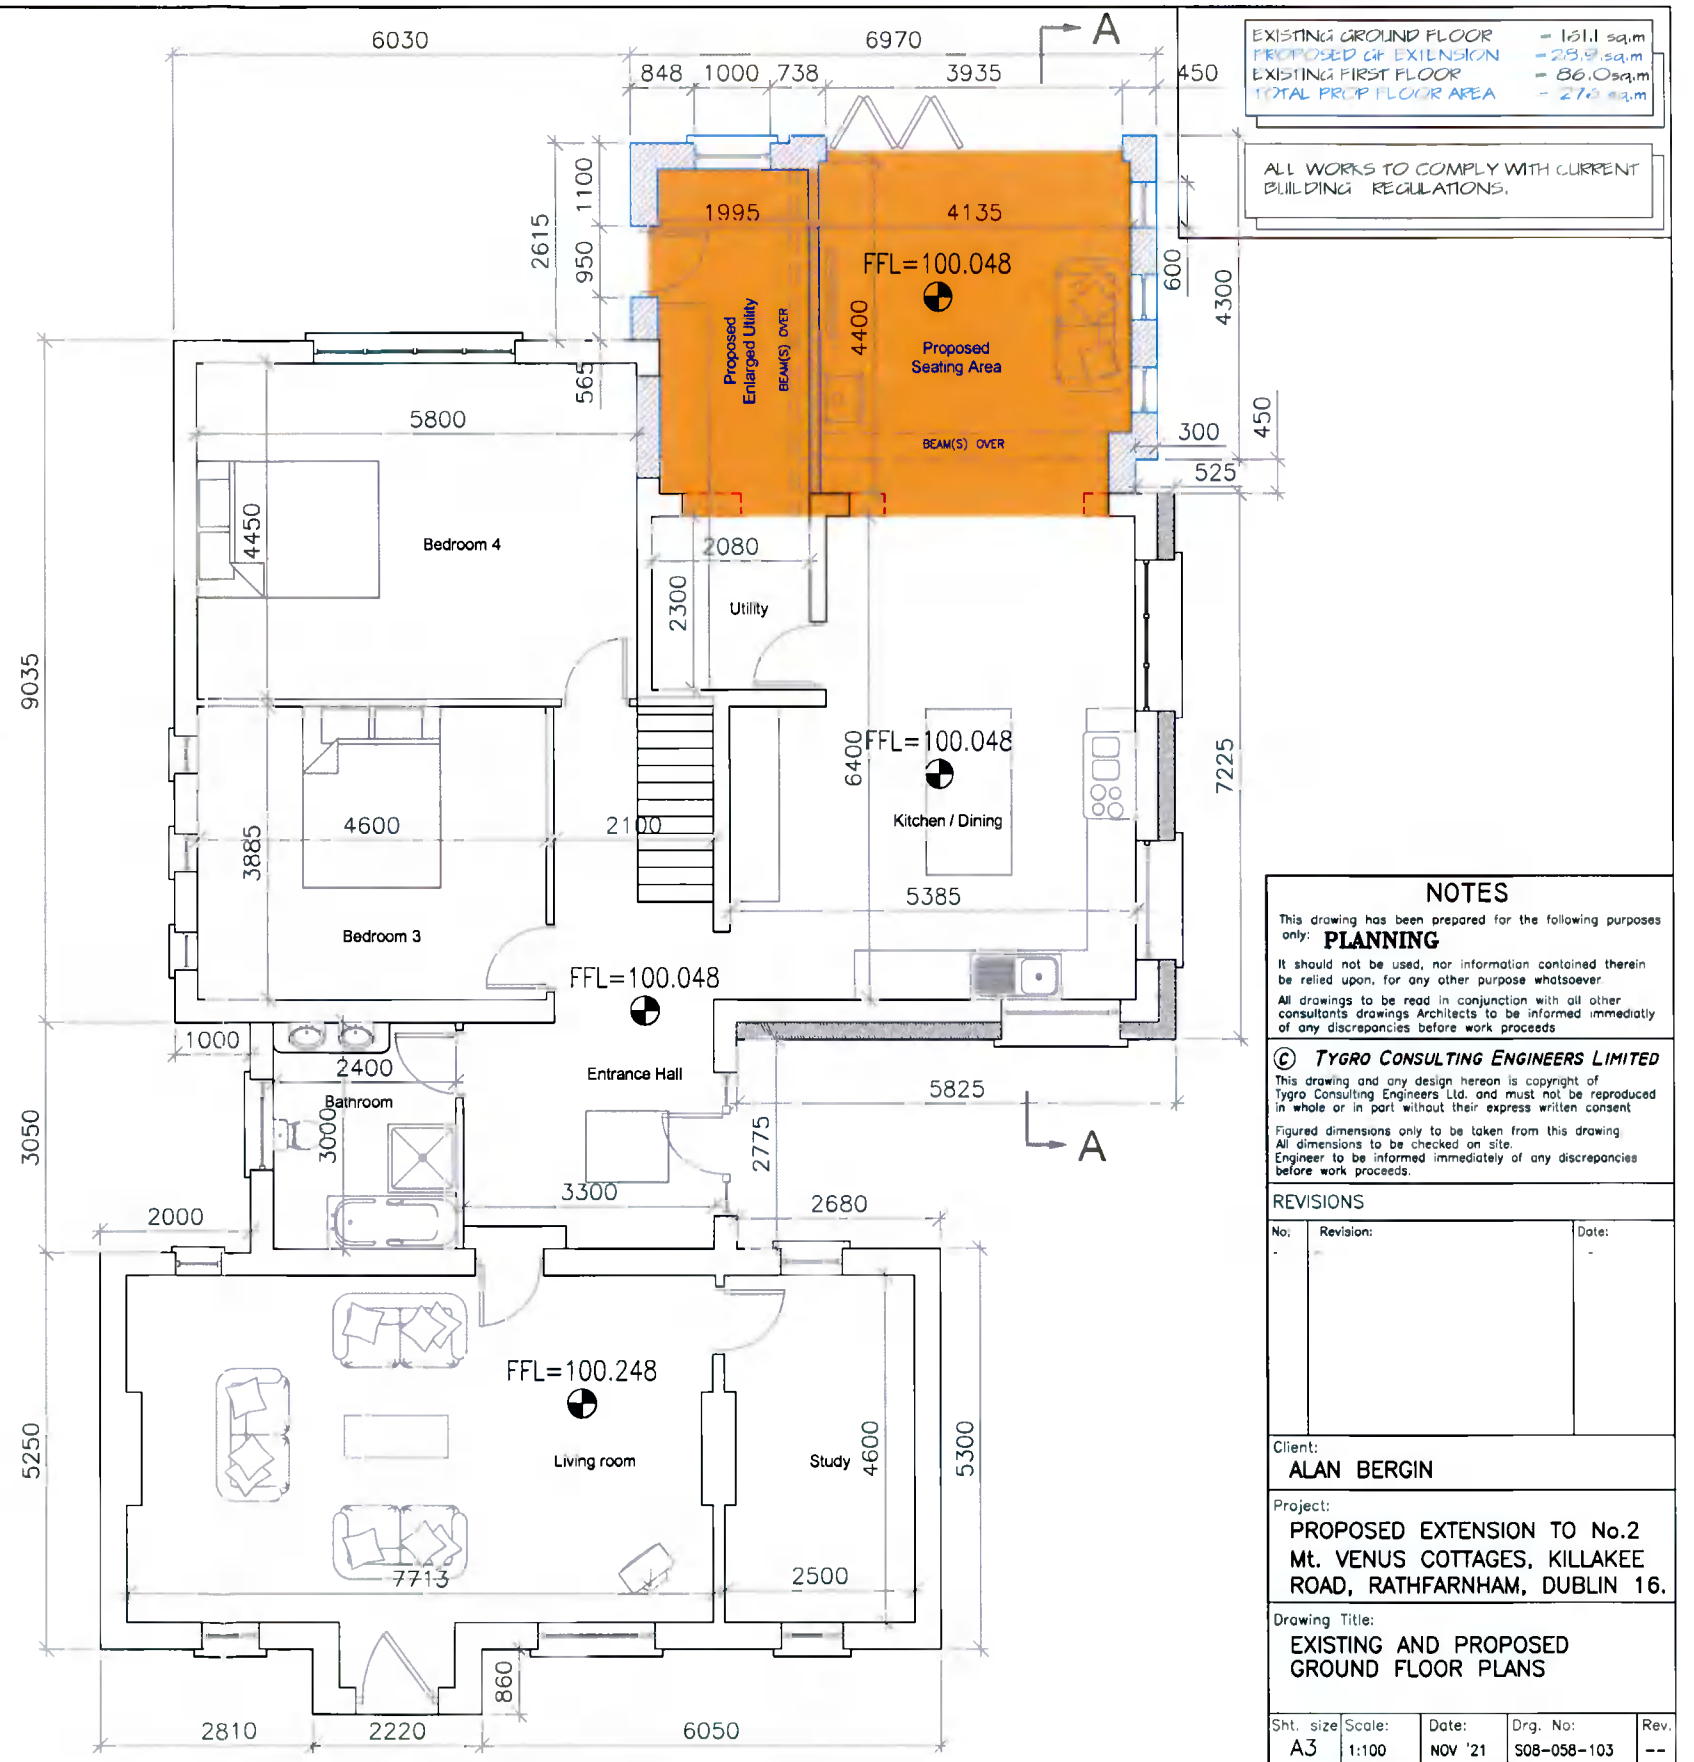

PROPOSED GROUND FLOOR PLAN

SCALE 1:100

NEW EXTENSION

EXISTING GROUND FLOOR	= 151.1 sq.m
PROPOSED GF EXTENSION	= 29.9 sq.m
EXISTING FIRST FLOOR	= 86.0sq.m
TOTAL PROP FLOOR AREA	= 27.6 sq.m

ALL WORKS TO COMPLY WITH CURRENT BUILDING REGULATIONS.

NOTES

This drawing has been prepared for the following purposes only: **PLANNING**

It should not be used, nor information contained therein be relied upon, for any other purpose whatsoever

All drawings to be read in conjunction with all other consultants drawings Architects to be informed immediatly of any discrepancies before work proceeds

© *TYGRO CONSULTING ENGINEERS LIMITED*

This drawing and any design hereon is copyright of Tygro Consulting Engineers Ltd. and must not be reproduced in whole or in part without their express written consent

Figured dimensions only to be taken from this drawing. All dimensions to be checked on site. Engineer to be informed immediately of any discrepancies before work proceeds.

REVISIONS

No:	Revision:	Date:
-	-	-

Client:
ALAN BERGIN

Project:
PROPOSED EXTENSION TO No.2 Mt. VENUS COTTAGES, KILLAKEE ROAD, RATHFARNHAM, DUBLIN 16.

Drawing Title:
EXISTING AND PROPOSED GROUND FLOOR PLANS

Sht. size	Scale:	Date:	Drg. No:	Rev.
A3	1:100	NOV '21	S08-058-103	--

Drawn by: AG | Checked by: AG

TYGRO CONSULTING ENGINEERS LTD.
UNIT B, 11/13 SUNDRIVE ROAD,
KIMMAGE,
DUBLIN 12,
IRELAND.
Tel: +353-1-4990639
Fax: +353-1-4990655
Mob: +353-87-9174336
E-mail: info@tygro.ie