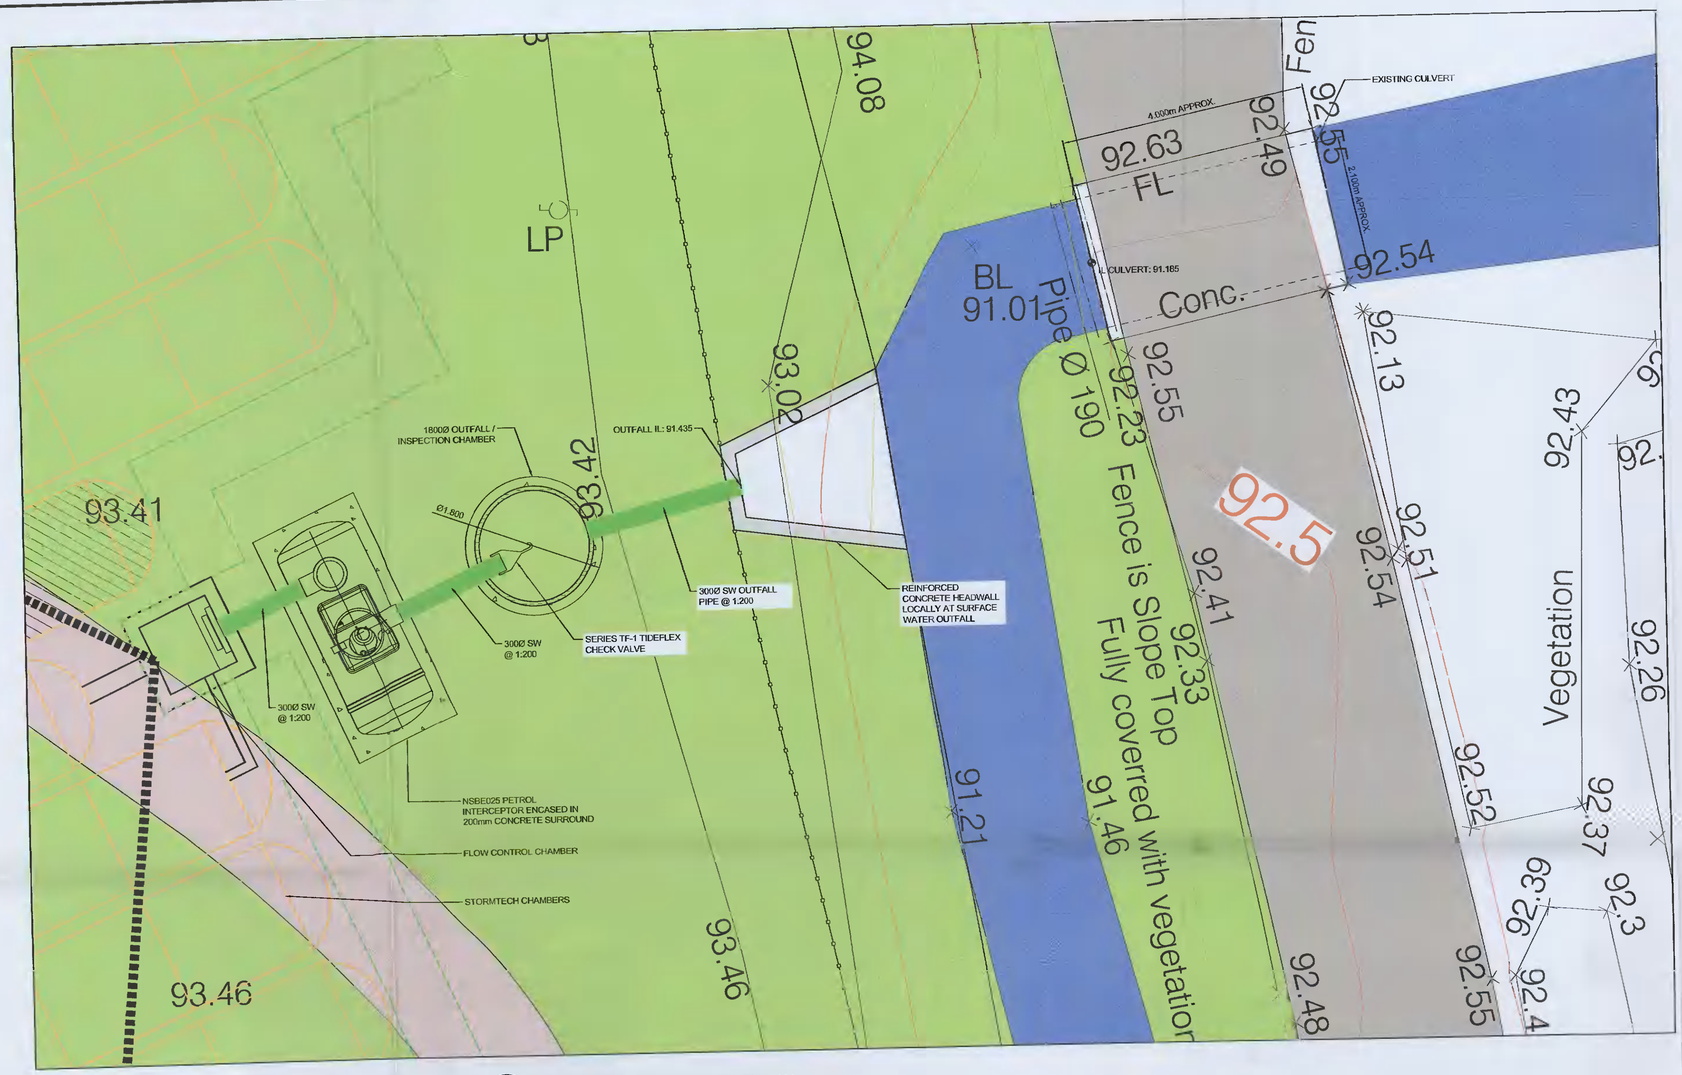

1 / 0073 PART PLAN AT SURFACE WATER OUTFALL
SCALE: 1:50

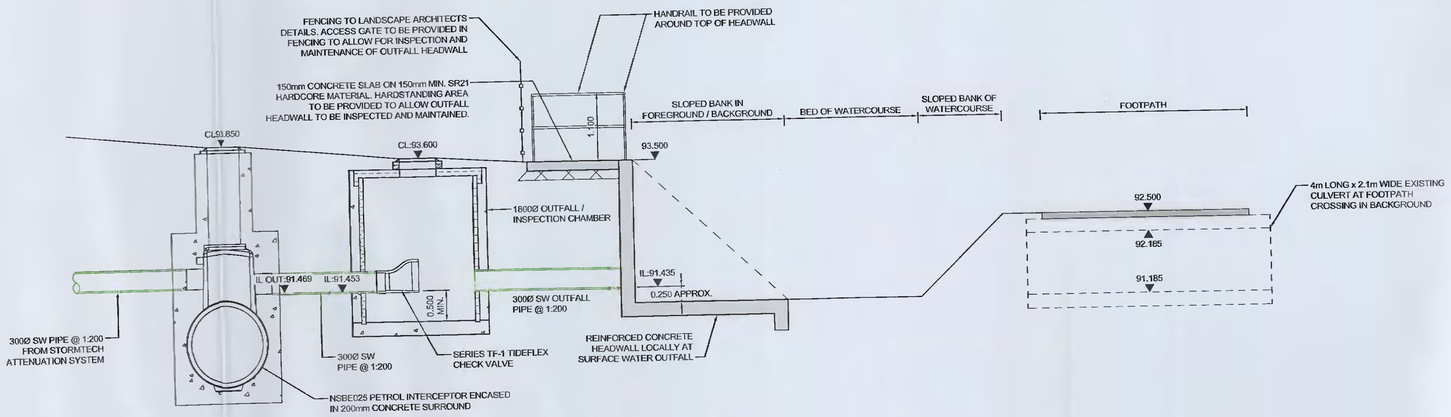

2 / 0073 SECTION THROUGH SURFACE WATER OUTFALL
SCALE: 1:50

REV	STAT	DESCRIPTION	DATE
C01	AP	ISSUED FOR PLANNING	18.11.2021

DRAWING STATUS: ISSUED FOR PLANNING

CHECKED BY:	REVIEWED BY:	APPROVED BY:
RON	JM	JM

NO PART OF THIS DOCUMENT MAY BE RE-PRODUCED OR TRANSMITTED IN ANY FORM OR STORED IN ANY RETRIEVAL SYSTEM OF ANY NATURE WITHOUT THE WRITTEN PERMISSION OF THE CONSULTING ENGINEER AS COPYRIGHT HOLDER EXCEPT AS AGREED FOR USE ON THE PROJECT FOR WHICH THE DOCUMENT WAS ORIGINALLY ISSUED.

TJ O'CONNOR & ASSOCIATES
CONSULTING ENGINEERS
CORRIG HOUSE, CORRIG ROAD, SANDYFORD, DUBLIN 18.
Tel: 01-295 2321 Fax: 01-295 4541 Email: tjoc@tjoc.ie Web: www.tjoc.ie

PROJECT: PROPOSED RESIDENTIAL DEVELOPMENT AT GORDON PARK

CLIENT: GREENWALK DEVELOPMENT LTD.

DRAWING TITLE: PROPOSED SURFACE WATER OUTFALL DETAILS

SCALE: 1:50 (A1)

PROJECT - ORIGINATOR - VOLUME - LOCATION - TYPE - ROLE - NUMBER
21003-TJOC-ZZ-ZZ-DR-C-0073

REV: C01