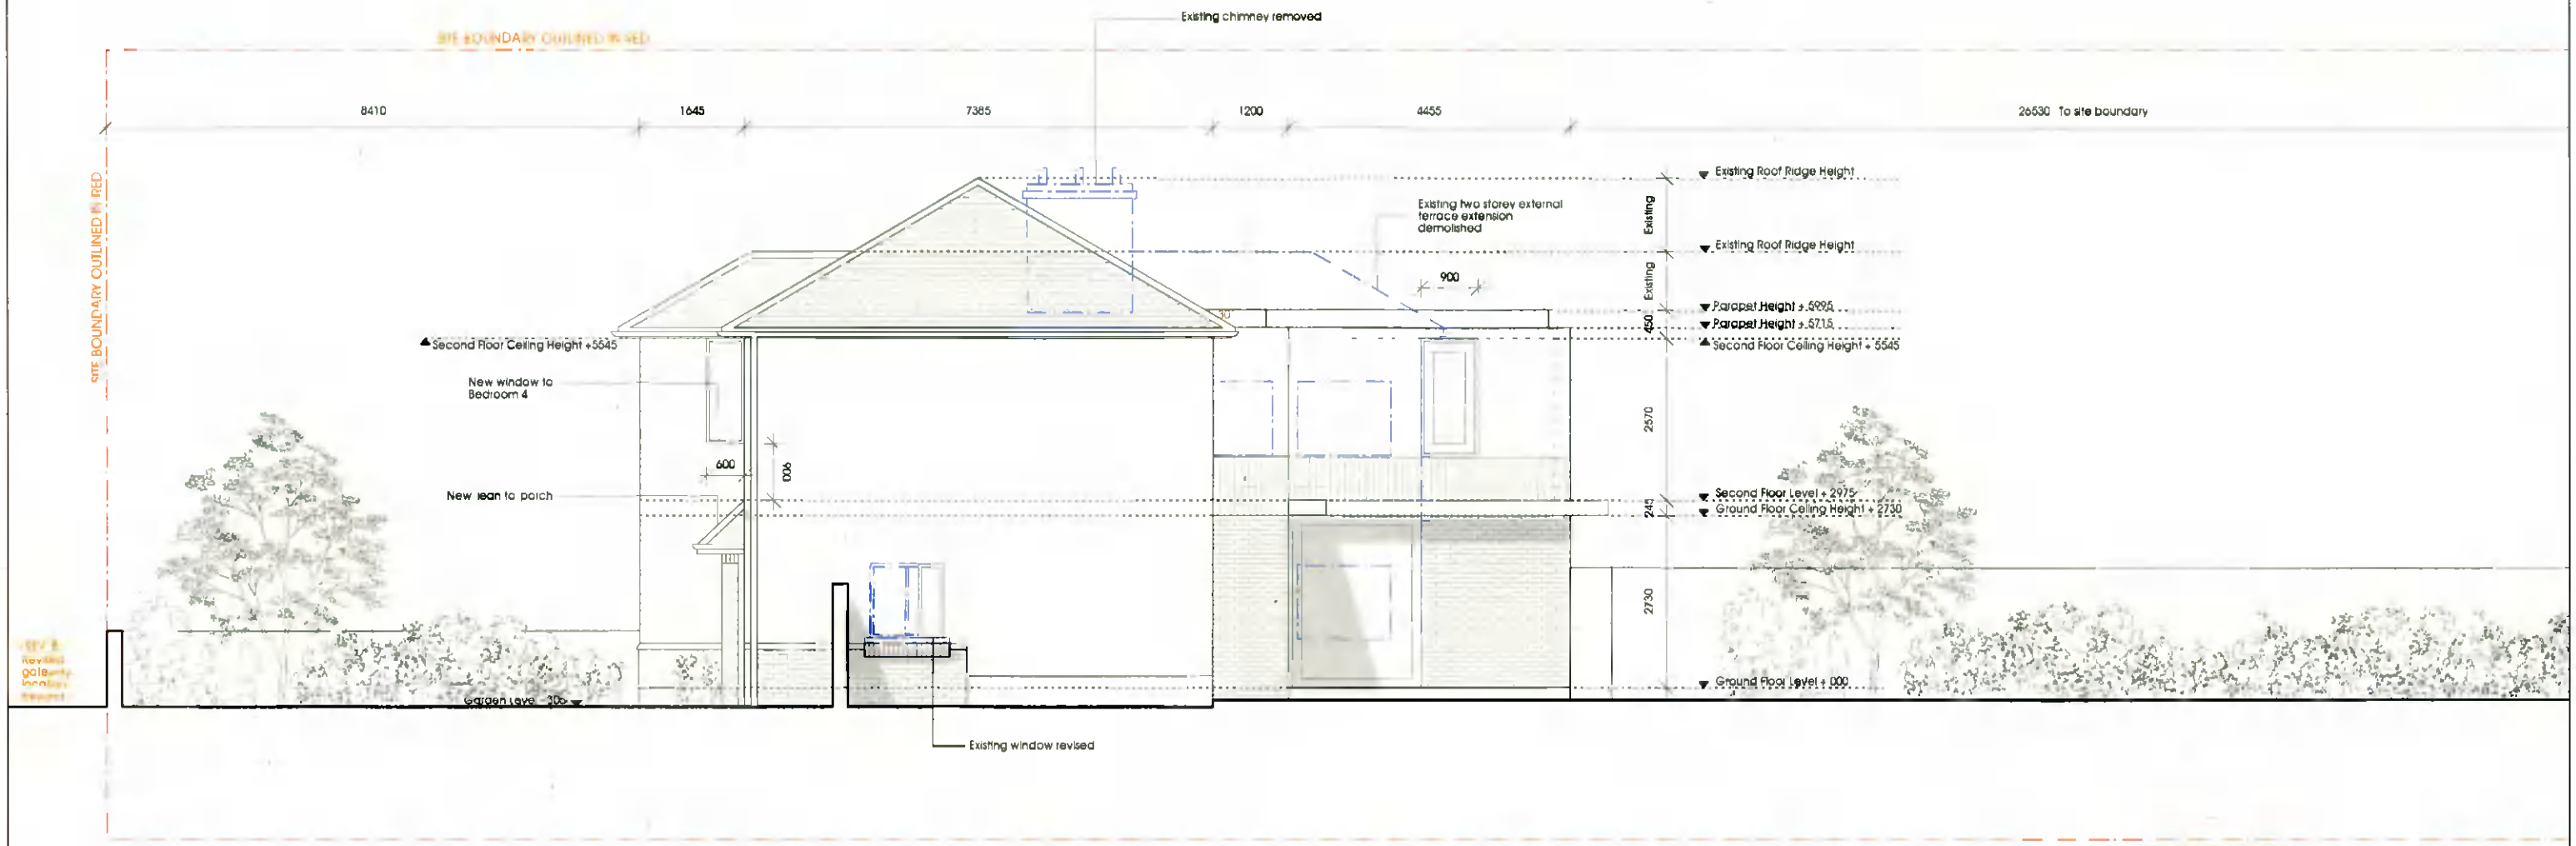

1 / PA108 West Elevation Proposed
Scale: 1:100

LEGEND
- TO BE DEMOLISHED
- SITE BOUNDARY & EXTENT OF APPLICATION
- ADJOINING PROPERTY
- EXISTING
- NEW WORKS
- OUTLINE OF NEW WORKS

ADDITIONAL INFORMATION - FOR PLANNING PERMISSION ONLY

PLANNING APPLICATION FOR RENOVATION AND EXTENSION OF 28 CRANNAGH ROAD, DUBLIN 14 FOR FERGA KANE AND PAUL O'NEILL

PLANNING PERMISSION - SERIES 100

scale
notes

m			
a	05.08.2021	For Approval	
b	03.12.2021	For Additional Information	
c			
d			

Checked by: ajc

ailtireacht
allister coyne (mriai)
30 Mountjoy Square
Dublin 1.
tel 01 8780050 email info@ailtireacht

2002

PA/108/B

title	West Elevation
scale	1:100 at A3
p.date	03.12.2021
drawn	lr, js

NOTIFY ARCHITECT OF ANY DISCREPANCIES CHECK DIMENSIONS ON SITE DO NOT SCALE USE FIGURED DIMENSIONS ONLY READ IN CONJUNCTION WITH SPECIALIST DRAWINGS AILTIREACHT COPYRIGHT RESERVED