EXISTING CAR PARK

EXISTING FENCE ALONG BOUNDARY

LOCATION OF SITE NOTICE

NEW 2400MM HIGH PALATINE TYPE SLIDING GATE AT EXISTING SITE EXIT

NEW 2400MM HIGH PALATINE FENCE TO SIDE BOUNDARY

BIKE PARKING

2no. motorbike parking

2NO EV PARKING

GL90.900

staff parking 9 spaces

workshop parking 9 spaces

21247

8788

1129

2830

SERVICE WORKSHOP

4100

EXISTING GLAZED LINK

NEW 2400MM HIGH PALATINE GATES

ESTATE ROAD

EXISTING BUILDING

MOTOR SHOWROOM

FFL 91.200

6868

EXISTING UNITS

display parking 4 spaces

customer parking 3 spaces accessible parking 1 space

display parking 4 spaces

GL 91.14

NEW SELECTED PAVING TO PARKING BAYS

EXISTING TARMAC SURFACE

NEW CONCRETE KERB TO FORM NEW LANDSCAPED AREA

NEW CONCRETE KERB TO FORM NEW LANDSCAPED AREA

REMOVE EXISTING METAL BOLLARDS ALONG ROADSIDE BOUNDARY AND FIT NEW 1100MM HIGH STAINLESS STEEL BOLLARDS, NEW CONCRETE KERB TO FORM LANDSCAPED AREA

FIT NEW 1100MM HIGH STAINLESS STEEL BOLLARDS TO BOUNDARY

19805

1NO. EV PARKING

display parking 9 spaces

NEW 1100MM REMOVABLE STAINLESS STEEL BOLLARDS

GL 91.43

display parking 5 spaces

1NO. EV PARKING

LOCATION OF SITE NOTICE

EXISTING SITE ENTRANCE

NEW LANDSCAPING TO DETAILS, STAINLESS STEEL BOLLARDS ALONG BOUNDARY WITH EXISTING FOOTPATH, REMOVE EXISTING FENCE

AIRTON ROAD

SITE LAYOUT PLAN

PARKING SCHEDULE

SALES AND SERVICE FACILITY
AITON HOUSE

3 CUSTOMER SPACES

9 STAFF SPACES

9 SERVICE WORKSHOP SPACES

16 USED CAR DISPLAY SPACES

4 ELECTRIC CHARGING SPACES

1 ACCESSIBLE PARKING SPACES

TOTAL 41 PARKING SPACES

6 BIKE PARKING SPACES

2 MOTOR BIKE PARKING SPACES

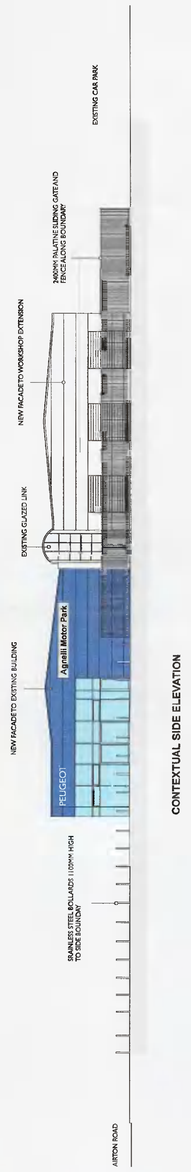

CONTEXTUAL SIDE ELEVATION

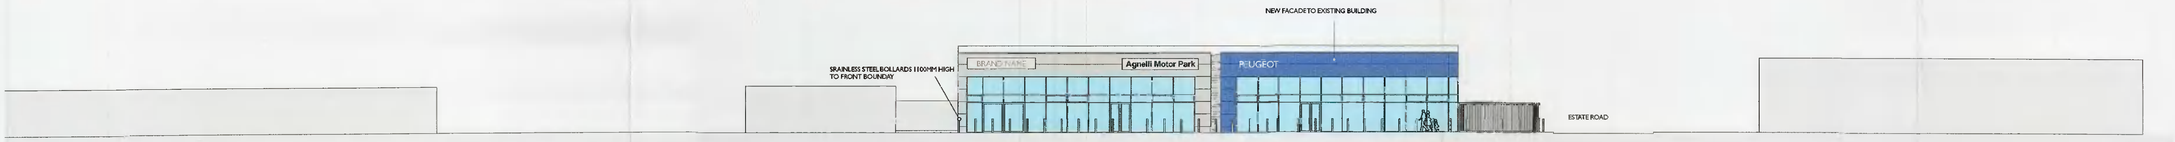

CONTEXTUAL FRONT ELEVATION

PLANNING APPLICATION

REV.	DATE	DESCRIPTION

PROJECT: MOTOR SHOWROOM AT AIRTON ROAD

TITLE: SITE LAYOUT PLAN

CLIENT: Green Cars Distributors Ltd

EMD Architects
107 Ludford Road, Ballinteer, Dublin 16, Ireland
p. +353 1 2987948 f. +353 1 2960811 e. info@emdarchitects.com

SCALE	DATE	DRG. No.
1:250 @ A1	NOV 2021	PA01