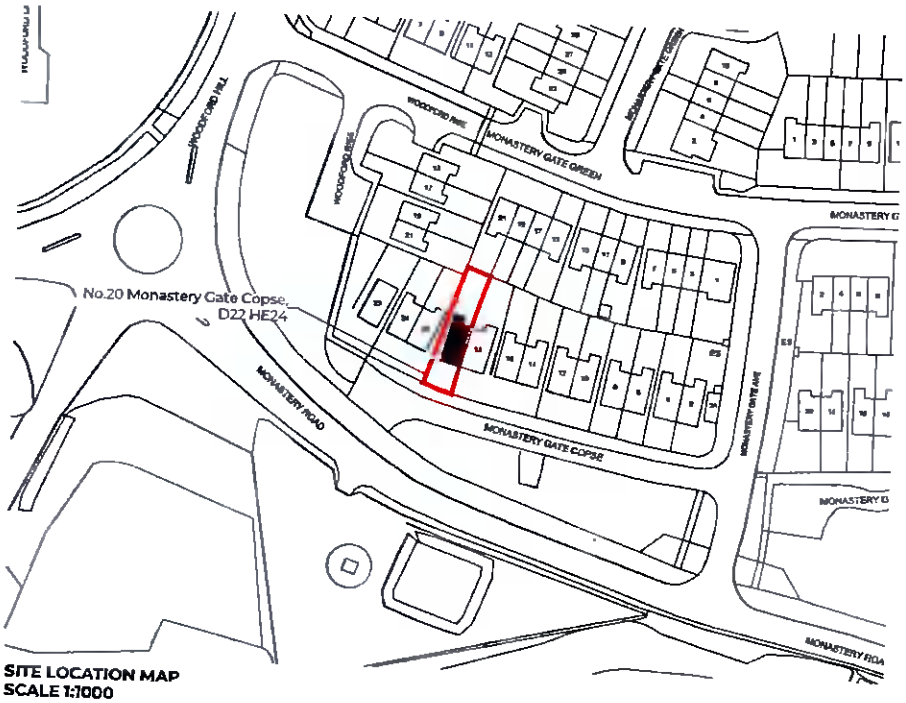

SITE LOCATION MAP
SCALE 1:1000

Description:
Digital Cartographic Model (DCM)

Publisher / Source:
Ordnance Survey Ireland (OSI)

Data Source / Reference:
PRIMEI

File Format:
Autodesk AutoCAD (DWG_R2013)

File Name:
v_50230750_1.dwg

Clip Extent / Area of Interest (AOI):
ULX,ULY= 707970.48,737077.85
LRX,LRY= 708203.48,737077.85
ULX,ULY= 707970.48,737179.85
LRX,LRY= 708203.48,737179.85

Projection / Spatial Reference:
Projection= IRENET95_Irish_Transverse_Mercator

Centre Point (Centroid Index):
X,Y= 708086.98,737081.785

Reference Index:
Map Series | Map Sheets
1:1000 | 3127-06

Data Extraction Date:
Date= 03-Nov-2021

Source Data Release:
DCLMS Release v1.146.10

Product Version:
Version= 1.3

License / Copyright:
Ordnance Survey Ireland Terms of Use' apply.
Please visit 'www.osi.ie/about/terms-conditions'

© Ordnance Survey Ireland, 2021

Compiled and published by Ordnance Survey Ireland, Phoenix Park, Dublin 8, Ireland.

Unauthorised reproduction infringes Ordnance Survey Ireland and Government of Ireland copyright.

All rights reserved. No part of this publication may be copied, reproduced or transmitted in any form or by any means without the prior written permission of the copyright owner.

The representation on this map of a road, track or footpath is not evidence of the existence of a right of way.

Ordnance Survey maps never show legal property boundaries, nor do they show ownership of physical features.

THIS DRAWING IS COPYRIGHT & NO PART OF THIS DOCUMENT MAY BE REPRODUCED OR TRANSMITTED IN ANY FORM OR STORED IN ANY RETRIEVAL SYSTEM OF ANY NATURE WITHOUT THE WRITTEN PERMISSION OF THE ARCHITECT AS COPYRIGHT HOLDER EXCEPT LICENCE FOR USE ON THE PROJECT FOR WHICH THE DOCUMENT WAS ORIGINALLY ISSUED.
DO NOT SCALE FROM THIS DRAWING. WORKING ONLY FROM FIGURED DIMENSIONS. CONTRACTOR TO CHECK ALL DIMENSIONS ON SITE. ANY ERRORS AND OMISSIONS TO BE IMMEDIATELY REPORTED TO GROWPAD

LEGEND
- Boundary
- Proposed Structure
- Existing Structure

REVISION

	DR	CK	DATE
0	[illegible]	[illegible]	[illegible]

Growpad
www.growpad.ie mail@growpad.ie 087 [illegible]

CLIENT	MAIN LIDDIN
PROJECT	EXTENSION
ADDRESS	20 MONASTERY GATE COPSE, D22 HE24
PROJECT NO.	2124
DRAWING TITLE	SITE LOCATION MAP
SCALE	1:1000 @ A3
ISSUED	FOR INFORMATION

N

0 10M 20M 40M
SCALE 1:1000(A3)

DRAWING
2124-A0.1
REVISION
0