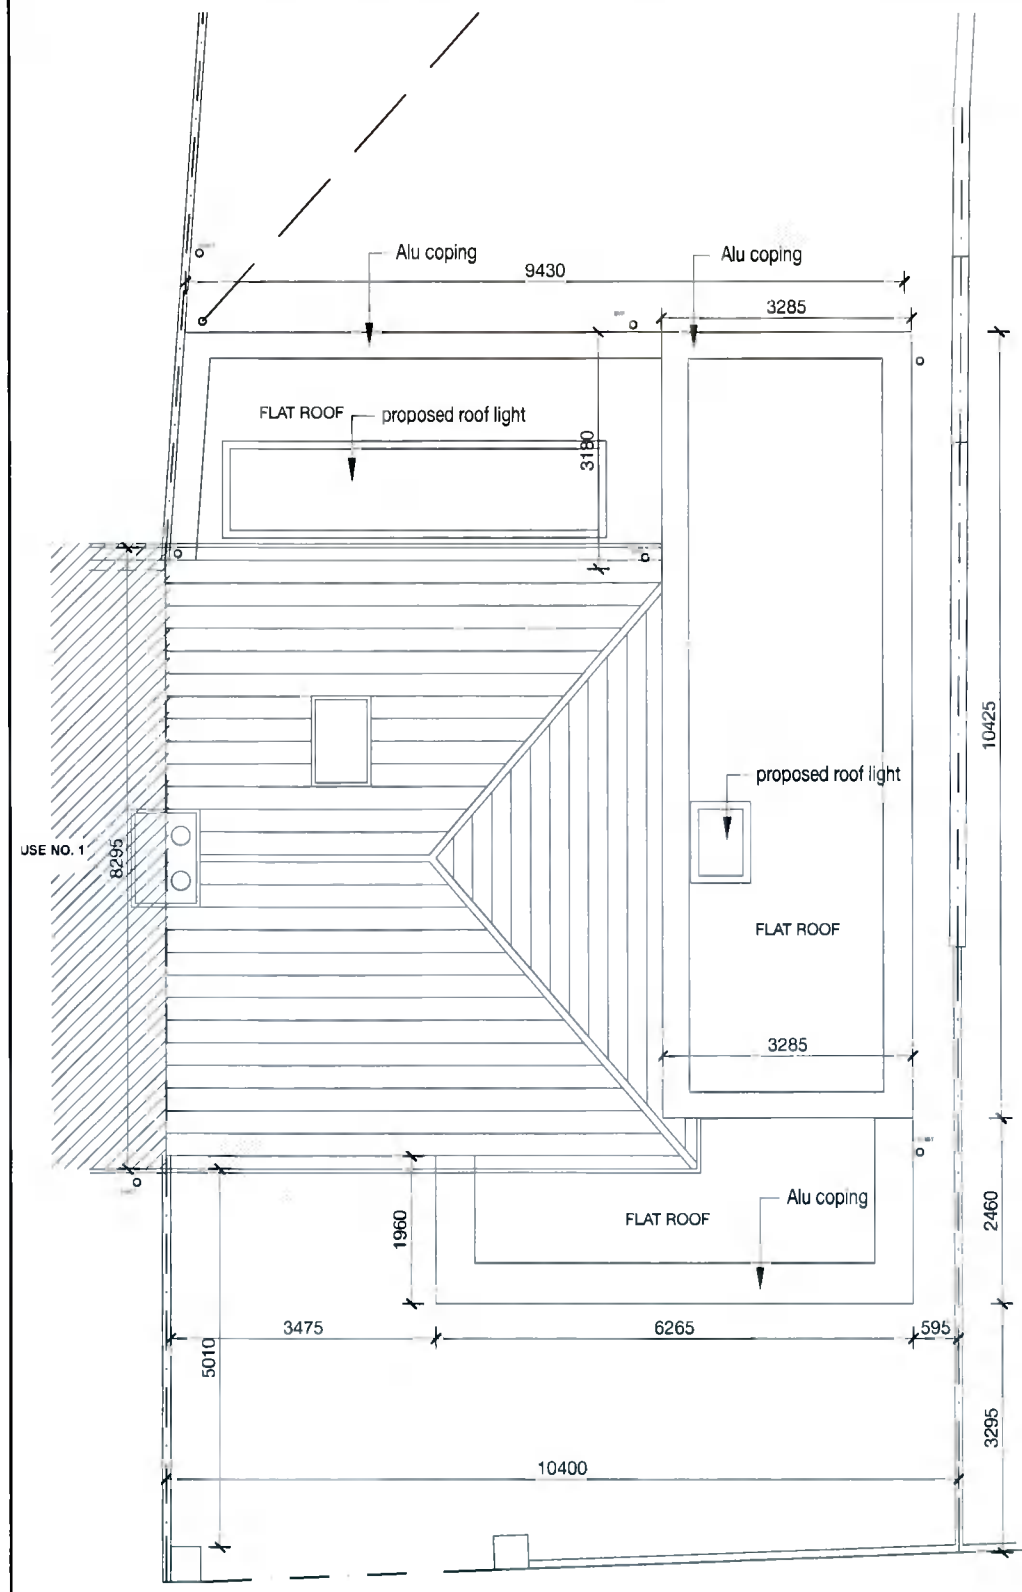

PROPOSED ROOF PLAN

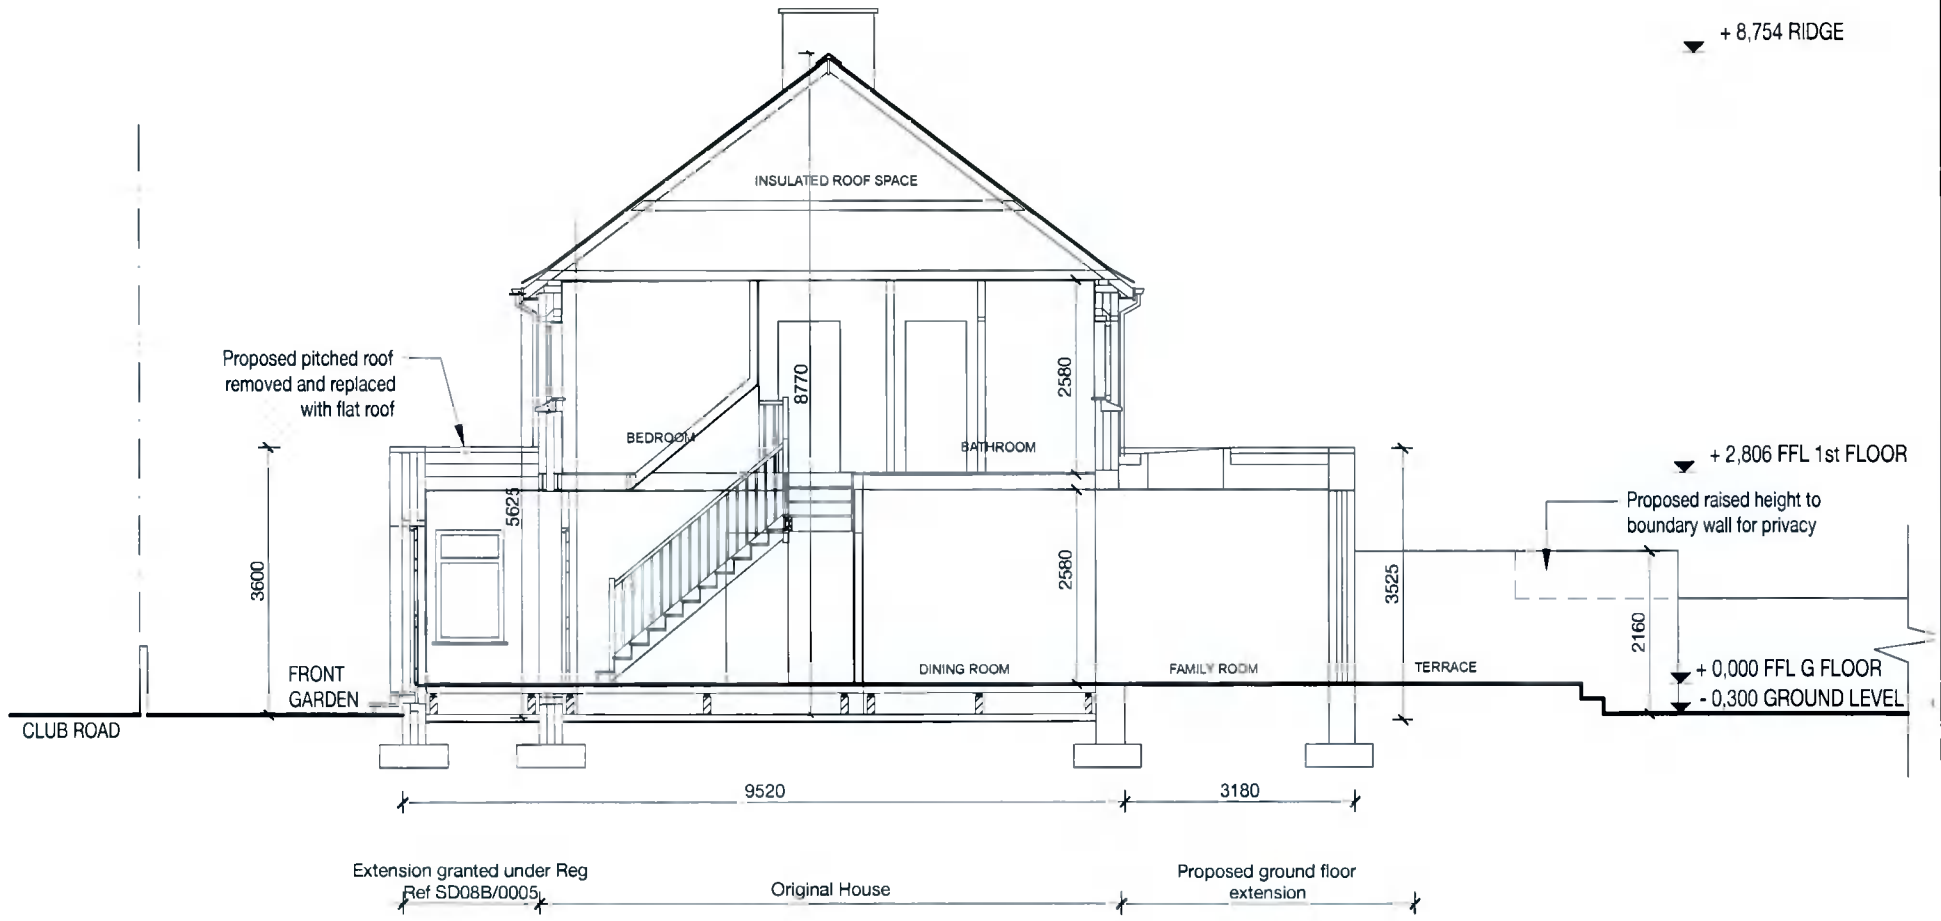

PROPOSED SECTION A-A

Madeleine Moore Architect MRIAI
T 085 716 7255 E madeleinemoorearchitect@gmail.com
44 Mountpleasant Avenue Lower Dublin 6 D06 K316

RIAI | Registered Architect 2021 | Architect Accredited in Conservation G3

DO NOT SCALE FROM THIS DRAWING
ALL DIMENSIONS TO BE CHECKED ON SITE. NOTIFY DISCREPENCIES TO ARCHITECTS IMMEDIATELY. REFER TO GENERAL REQUIREMENT OF THE SPECIFICATION AND THE CONTRACT AS NOTED ON GENERAL ARRANGEMENT DRAWINGS. The work is to be carried out in accordance with the current Irish Building Regulations and Technical guidance Documents and with current best building practice. This drawing is copyright.

REV	DATE	DESCRIPTION

DRAWING TITLE	PROPOSED ROOF PLAN AND SECTION
PROJECT TITLE	2 CLUB ROAD, FOX AND GEESE DUBLIN 22 D22 AV60
CLIENTS	DECLAN DOHERTY AND LISA HUTCHINGS

DWG NO.	149/ PL08
SCALE	1:100 @ A3
DATE	10.11.2021
ISSUE	PLANNING
REVISION	