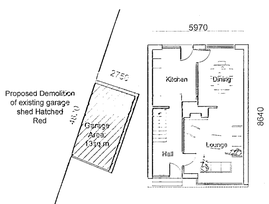

Existing Ground Floor Plan
Scale 1:200
Area 50 sq.m

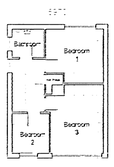

Existing First Floor Plan
Scale 1:200
Area 48sq.m

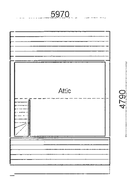

Existing Attic Floor Plan
Scale 1:200
Area 28 sq.m

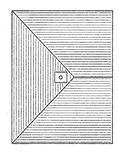

Existing Attic Floor Plan
Scale 1:200
Area 75 sq.m

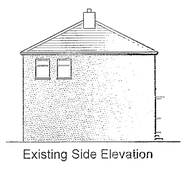

Existing Side Elevation

Existing Front Elevation

Existing Rear Elevation

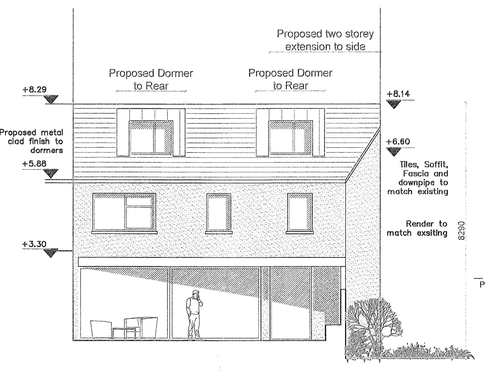

Proposed Rear (West) Elevation
Scale 1:100

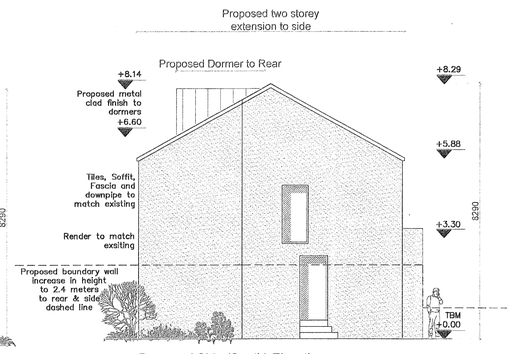

Proposed Side (South) Elevation
Scale 1:100

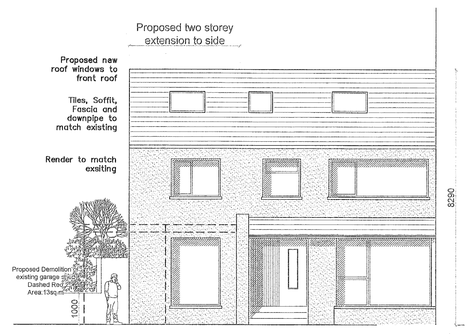

Proposed Front (East) Elevation
Scale 1:100

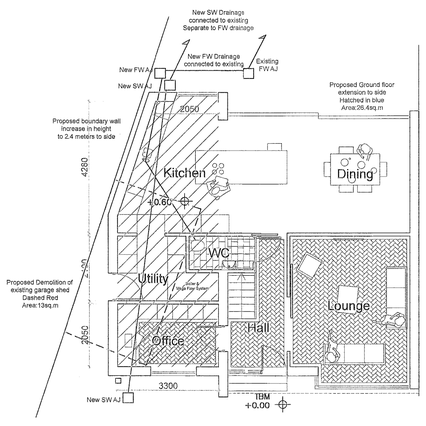

Proposed Ground Floor Plan
Scale 1:100
Area 78.8 sq.m

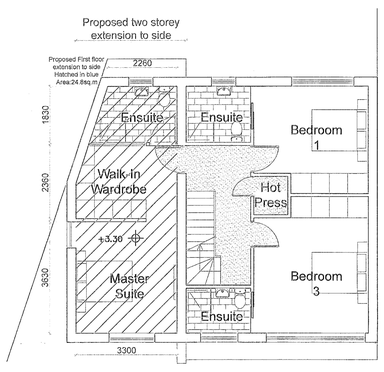

Proposed First Floor Plan
Scale 1:100
Area 75 sq.m

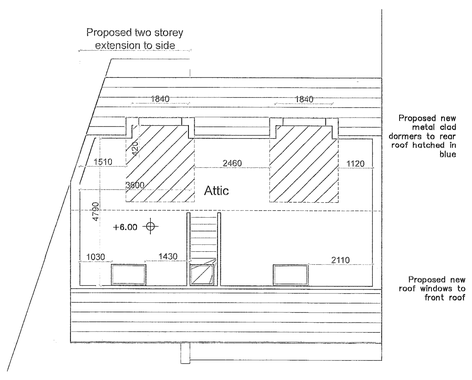

Proposed Attic Floor Plan
Scale 1:100
Area 47 sq.m

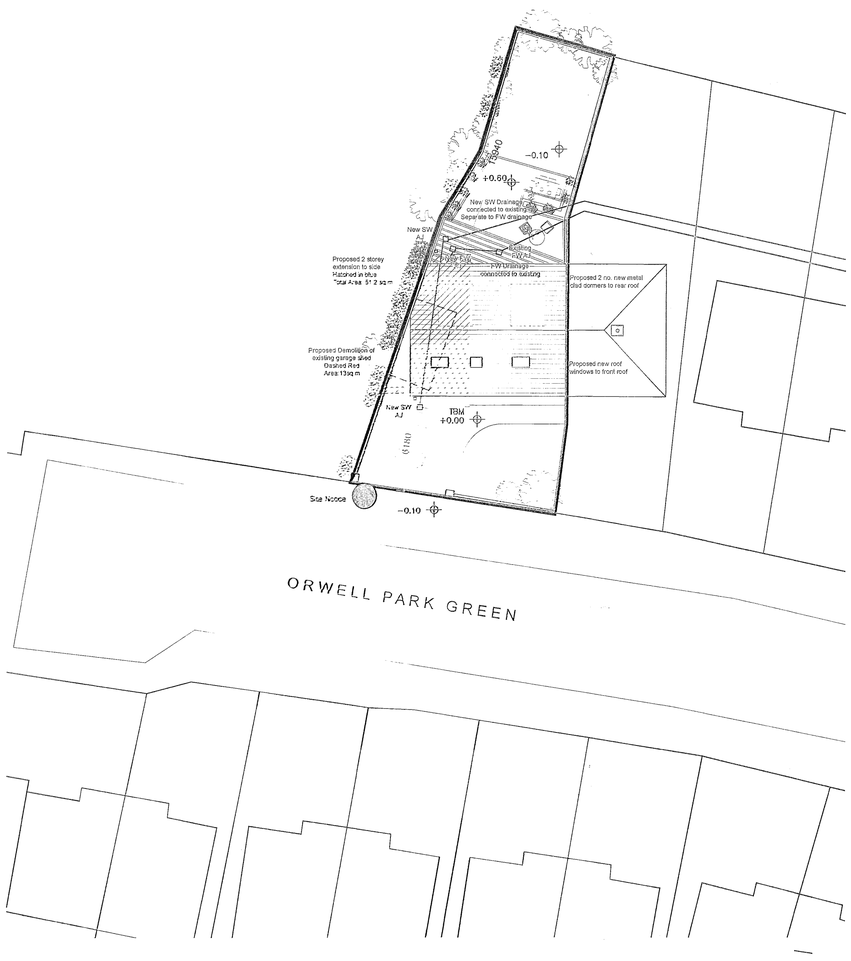

Proposed Site Plan
Scale 1:200

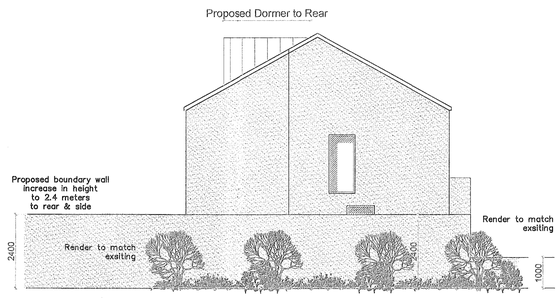

Proposed Side (South) Elevation
Side Boundary wall
Scale 1:100

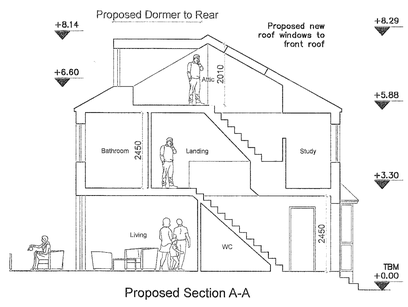

Proposed Section A-A

Existing Contigous Front (East) Elevation
Scale 1:200

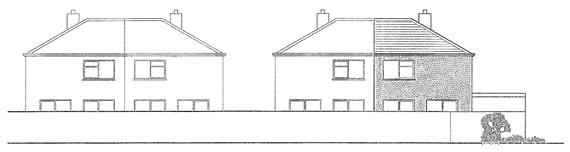

Existing Contigous Rear Elevation
Scale 1:200

Proposed Contigous Front (East) Elevation
Scale 1:200

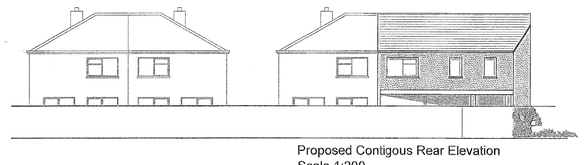

Proposed Contigous Rear Elevation
Scale 1:200

CLIENT
TIM SPARSIS

PROJECT
PERMISSION FOR 2 STOREY EXTENSION TO EACH SIDE SINGLE STOREY TO REAR 2 DORMERS TO REAR, 3 ROOF WINDOWS TO FRONT, 2.4 M SIDE BOUNDARY

SCALE: 1:100; 1:200,	DATE: 01.12.2021
CHECKED: AD	DRAWN: SN
2255-T.Sparsis	Drg.no: 2255/PLN/01

Address
458 ORWELL PARK GREEN
TEMPLEOGUE
CO DUBLIN

DRAWING NUMBER	REVISION
PLAN-01	00

JEA
Joseph English Architecture
Park House, Ballisk Court, Donabate, Co. Dublin.
P. 01-8958551
E. info@jearchitecture.ie
www.jearchitecture.ie
RIAI Registered Architect 2021