NOTES :

FIGURED DIMENSIONS ONLY TO BE TAKEN FROM THIS DRAWING.
ALL DIMENSIONS TO BE CHECKED ON SITE PRIOR TO MANUFACTURE.
CONSULTANTS TO BE INFORMED IMMEDIATELY OF ANY DISCREPANCIES
BEFORE WORK PROCEEDS THIS DRAWING TO BE READ IN CONJUNCTION WITH
STRUCTURAL ENGINEERS, FIRE AND M&E DWGS. & SPECIFICATION
ALL WORK TO BE CARRIED OUT IN ACCORDANCE WITH THE CURRENT BUILDING
REGULATIONS AND THE SPECIFICATION

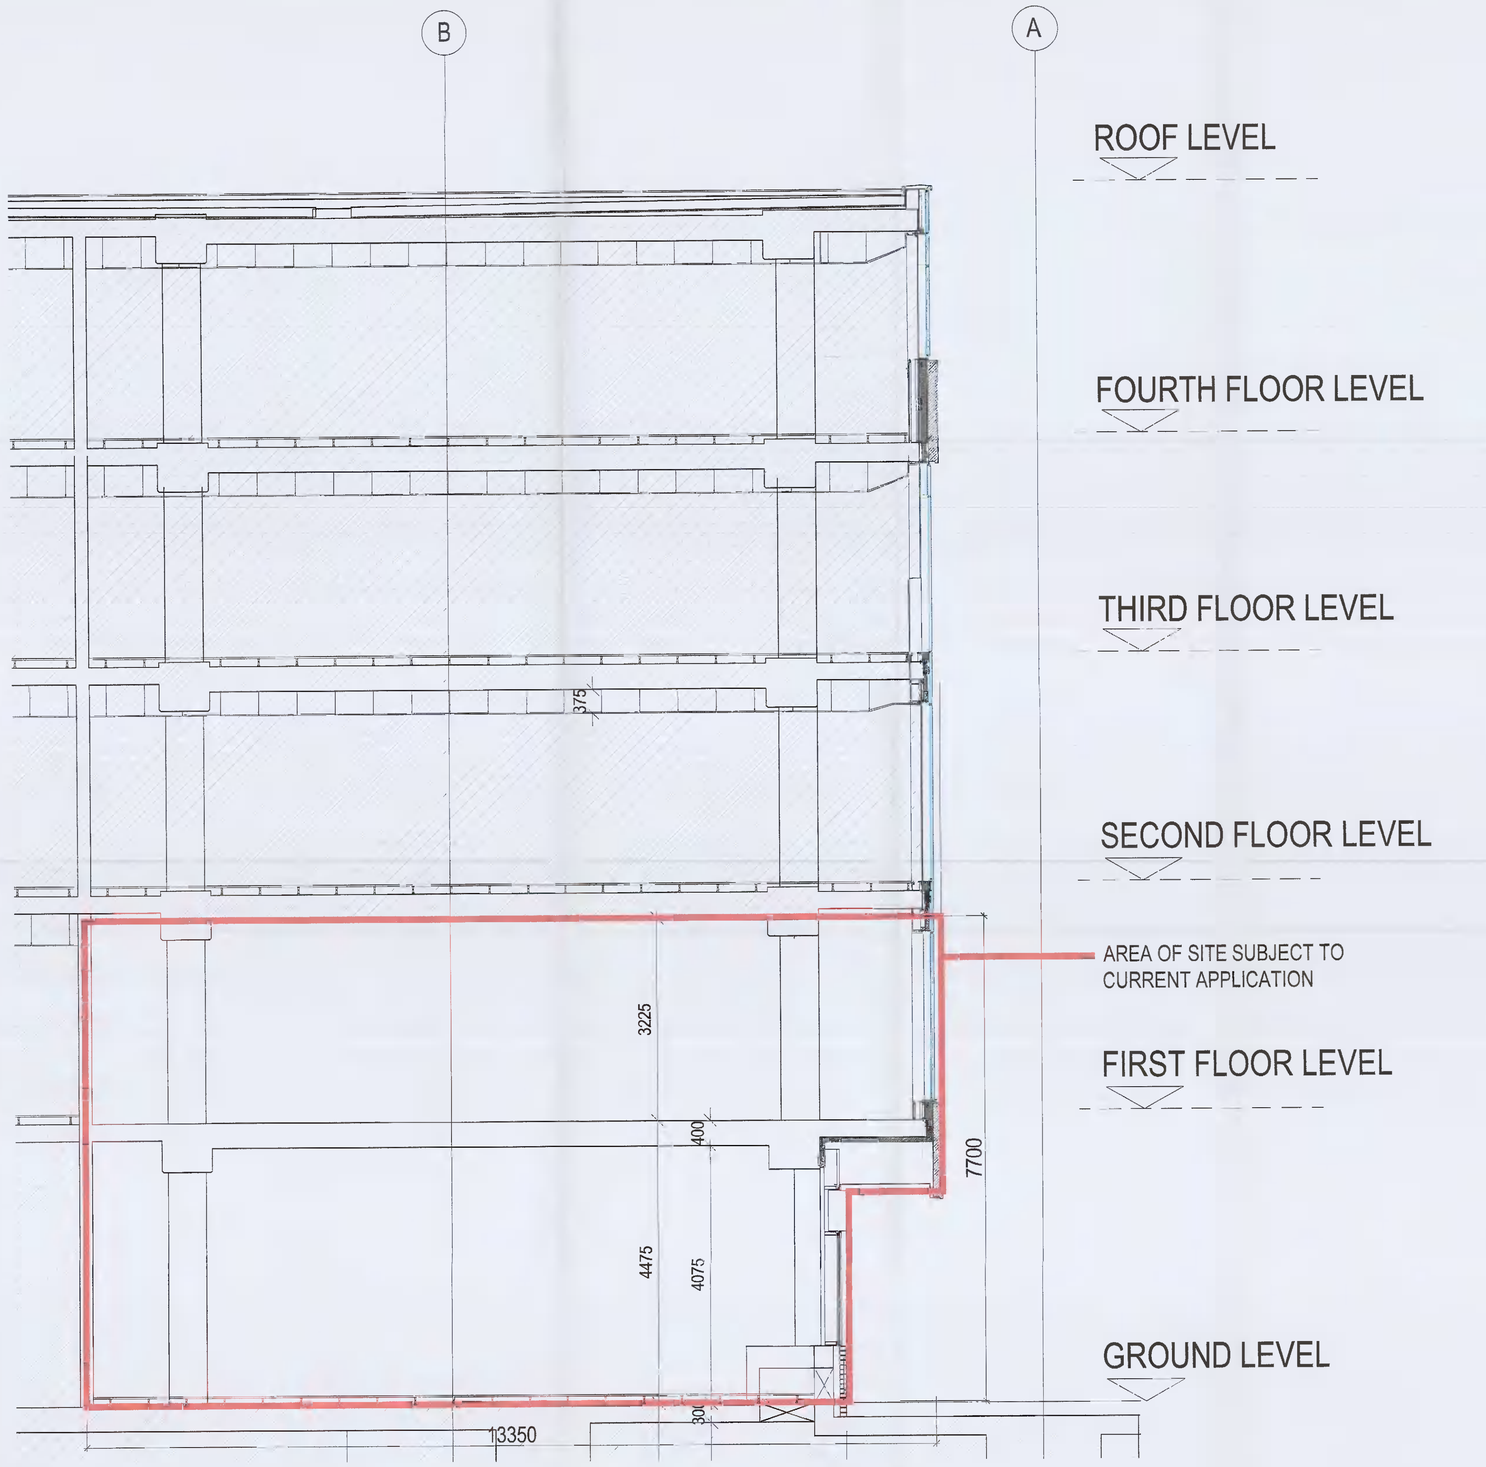

SECTION A-A - EXISTING

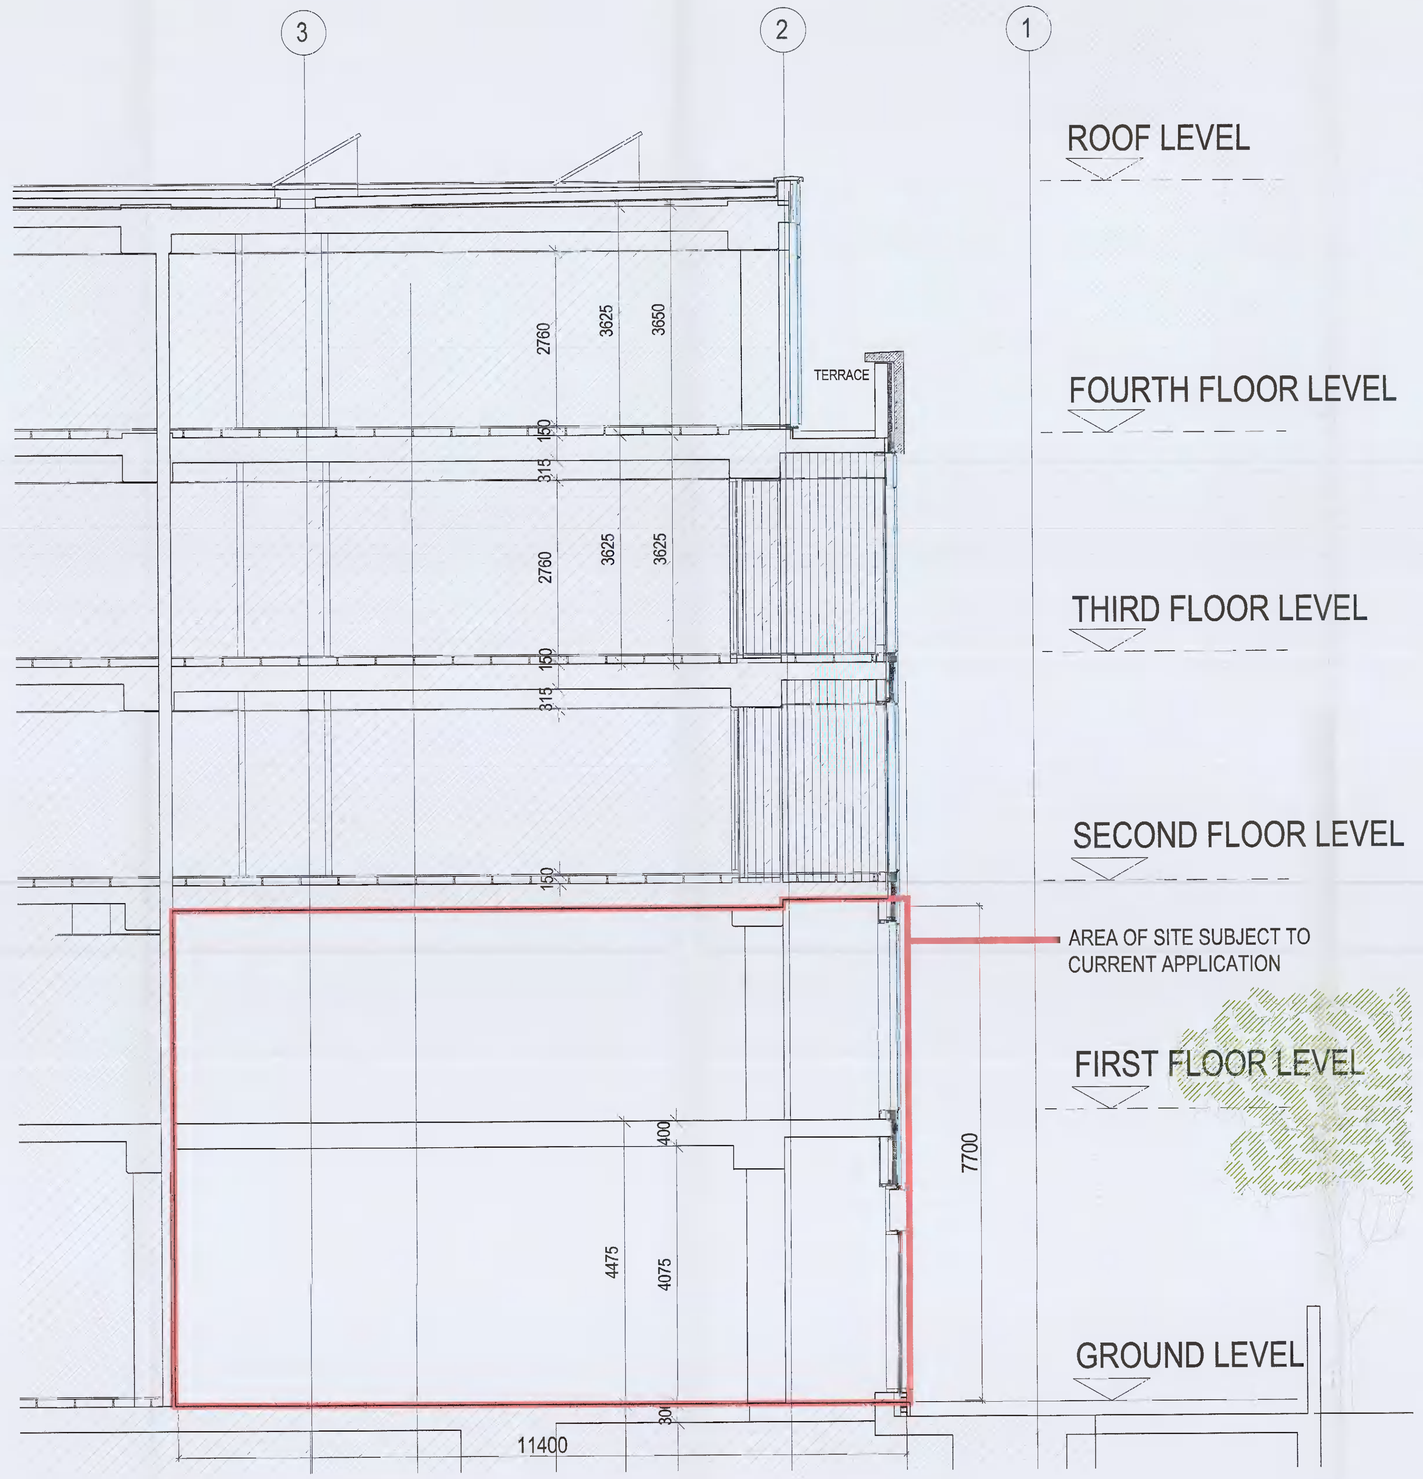

SECTION B-B - EXISTING

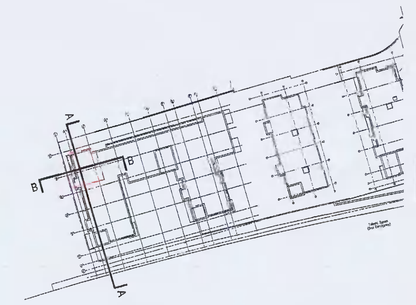

KEY PLAN

REV	DATE	DTAIL	DESCRIPTION	INT.

PLANNING APPLICATION

FIGURED DIMENSIONS ONLY TO BE USED — THIS DRAWING IS COPYRIGHT

PROJECT TITLE: UNIT 3 - CHANGE OF USE NEW BANCROFT CENTRE, TALLAGHT for WOODFIRE AND WINGS Ltd.	DATE: 10.11.2021
	DWG FILE No.: 2101 — REV.: R
DRAWING TITLE: EXISITNG SECTIONS	SCALE: 1:50 @ A0
	DRAWN BY: A.D. — INT.

THE CHAPEL, MOUNT ST. ANNE'S, MILLTOWN, DUBLIN 6.
T: + 353 1 497 1900
F: + 353 1 283 0927
email: admin@omp.ie

O'MAHONY PIKE ARCHITECTS — URBAN DESIGNERS — INTERIOR DESIGNERS

PROJECT No.: 0103A
DRAWING No.: 2100 — REV.: 1

© O'MAHONY PIKE ARCHITECTS LTD