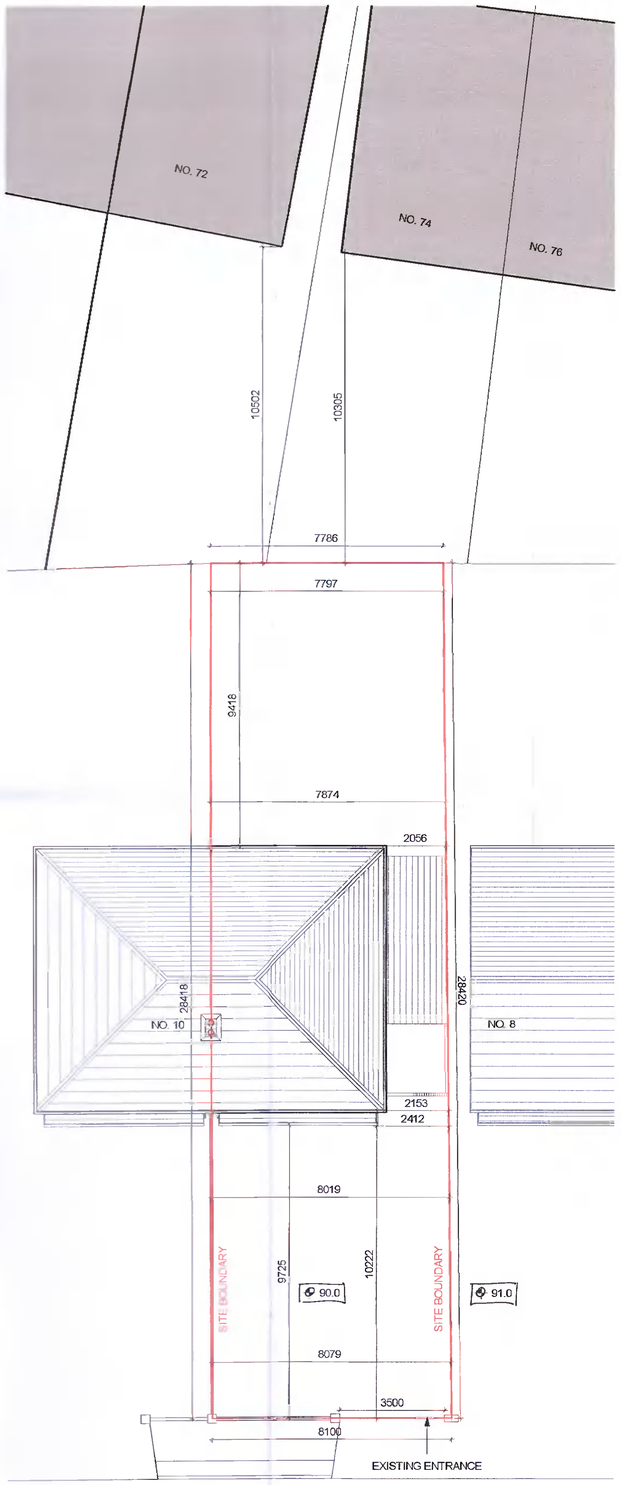

3 PL 006 EXISTING SITE/ ROOF PLAN Copy 2
SCALE: 1 : 100

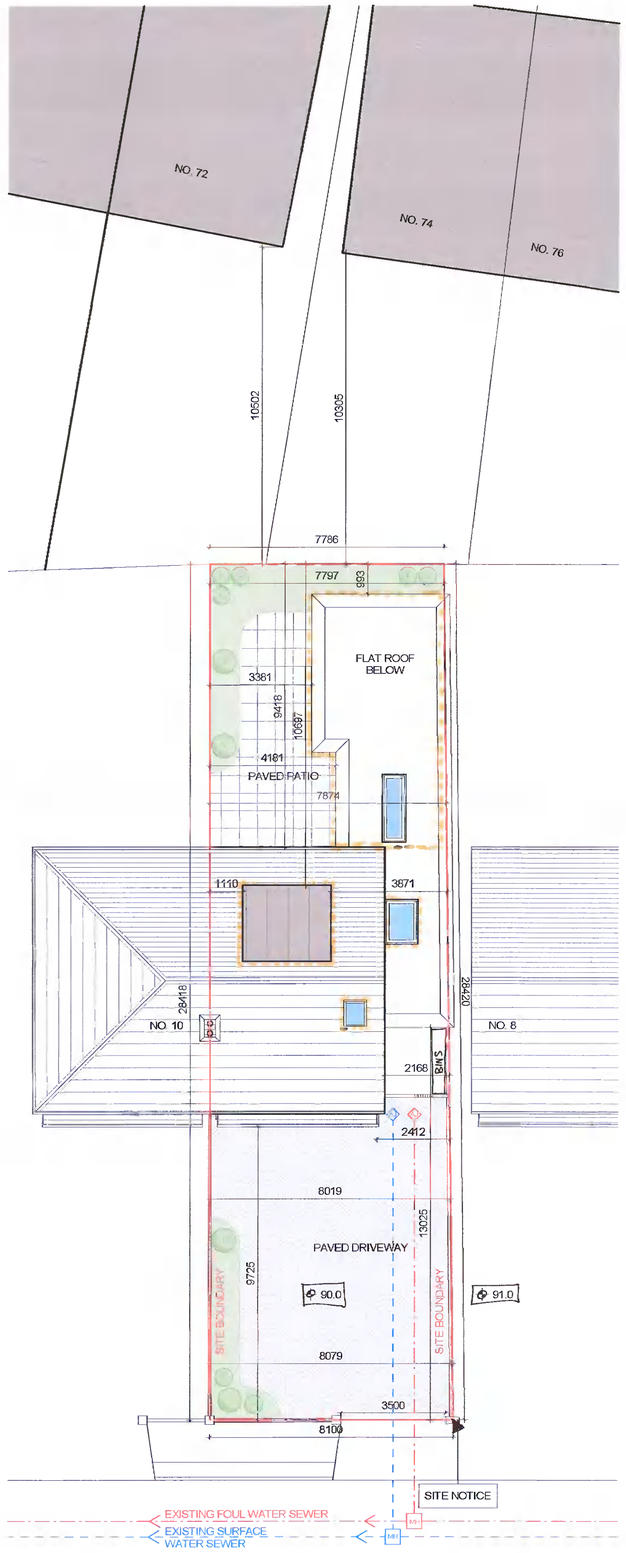

2 PL 006 PROPOSED SITE/ ROOF PLAN
SCALE: 1 : 100

ruby
ARCHITECTURAL.IE

Ruby Architectural

16 The square, Kilcock, Co. Kildare

Tel: 00 353 85721 9285
Email: patrick@rubyarchitectural.ie

Architectural Design | Building Surveying Services

NORTH POINT:

NOTES:

FOR PLANNING PURPOSES ONLY.
DO NOT USE FOR CONSTRUCTION.
COPYRIGHT RESERVED.
DO NOT SCALE DRAWING. USE FIGURED DIMENSIONS ONLY.
ALL DISCREPTANCIES TO BE REPORTED TO RUBY ARCHITECTURAL IMMEDIETELY.

KEY:

- SITE BOUNDARY
- EXISTING WALLS
- PROPOSED WALLS
- ROOF TO BE DEMOLISHED
- NEW WORK OUTLINED IN ORANGE

DATE: ***12/11/2021***

PROJECT NO. ***015/'21***

REVISON	DATE

PROJECT TITLE:
9 HAZELWOOD CRESCENT, DUBLIN 22

CLIENT NAME:
MR. BRIAN McMAHON

SCALE: ***1 : 100***

DRAWING TITLE:
SITE LAYOUTS

PL 006

DRAWN BY: ***KK & PC***