Legend

- EXTENT OF PUBLICLY ACCESSIBLE AREA
- **TIMBER FENCE** *Proposed 1.2m high timber post and rail fence with welded mesh (Ref. Detail 01)*
- **GATE** *Public access*
- **GATE** *Maintenance access*
- **PUBLIC ACCESS PATH**

Note : Public access will be permitted during daylight hours. Access gate will be locked outside of these hours. Management of access will be responsibility of the applicant.

N

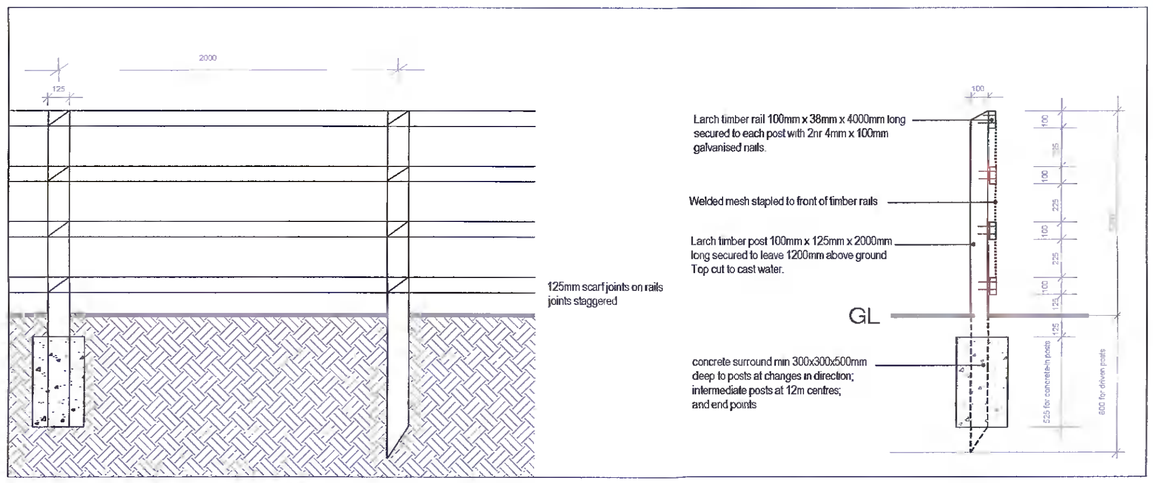

D01 201 **Detail of 1.2m high timber post and rail fence with welded mesh**
scale 1:25

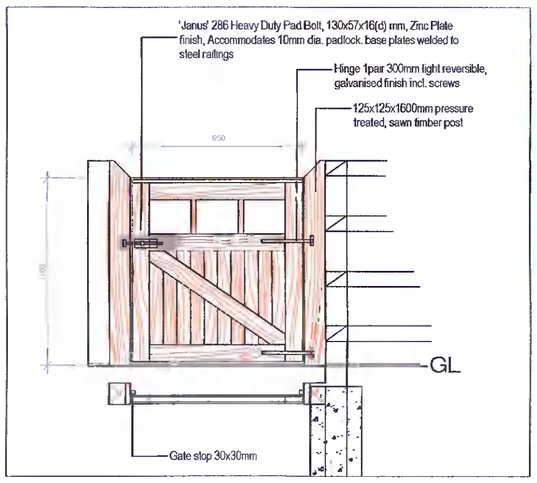

D02 201 **Detail of 1.1m high timber gate**
scale 1:25

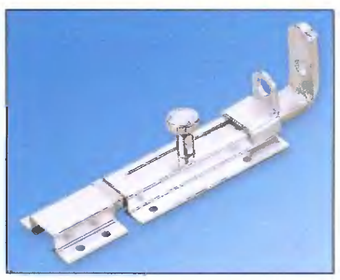

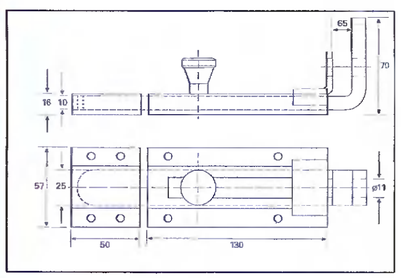

Sliding Bolt Lock Detail - Scale NTS

Job	Proposed Data Centre Edge Connex DUB05	Scales 1:1000	Status Clarification of AI
		Date 04/11/21	Drn. KF Chd. Passed
drg.	Public Access and Control to Biodiversity Park	Job No. 0401	Drawing No. 201 Rev.

Kevin Fitzpatrick | Landscape Architecture
4 Main Street
Raheny
Dublin 5
E- info@kfla.ie W- www.kfla.ie