NO DIMENSIONS TO BE SCALED FROM THIS DRAWING - ALL DIMENSIONS TO BE CHECKED BY THE CONTRACTOR ON SITE - ANY ERRORS OR DISCREPANCIES TO BE REPORTED TO THE ARCHITECTS IN CHARGE.

NOTES

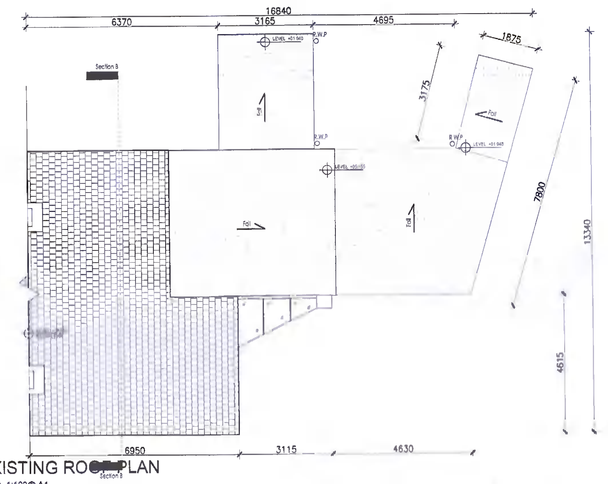

EXISTING ROOF PLAN
Scale 1:100@ A1

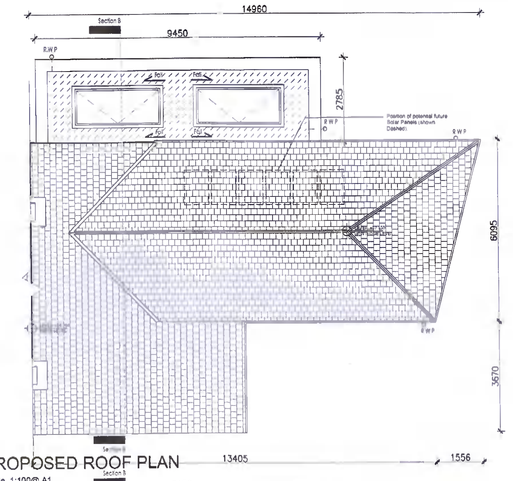

PROPOSED ROOF PLAN
Scale 1:100@ A1

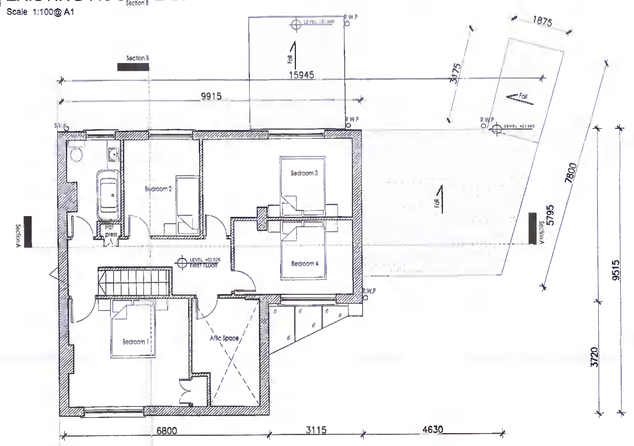

EXISTING FIRST FLOOR
Scale 1:100@ A1

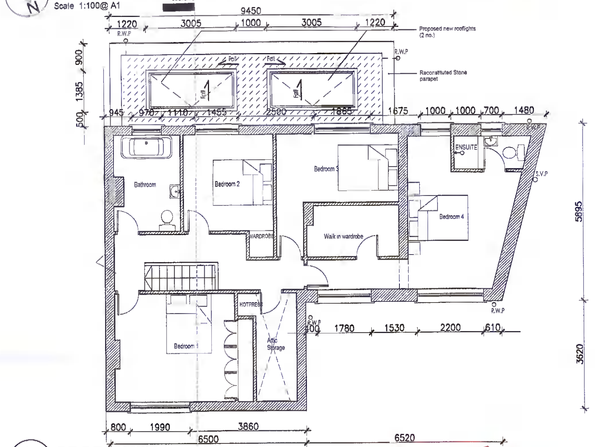

PROPOSED FIRST FLOOR
Scale 1:100@ A1

EXISTING NORTHERN ELEVATION
Scale 1:100@ A1

EXISTING SOUTHERN ELEVATION
Scale 1:100@ A1

EXISTING WESTERN ELEVATION
Scale 1:100@ A1

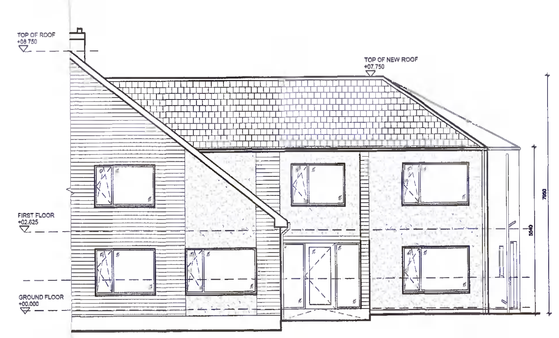

PROPOSED NORTHERN ELEVATION
Scale 1:100@ A1

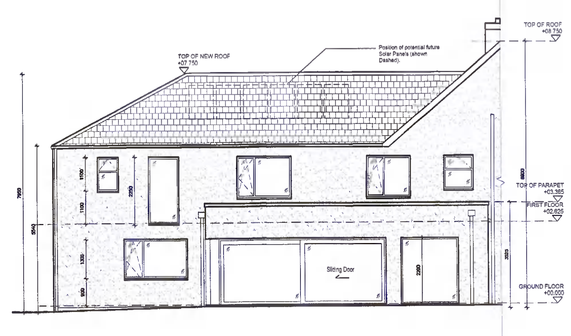

PROPOSED SOUTHERN ELEVATION
Scale 1:100@ A1

PROPOSED WESTERN ELEVATION
Scale 1:100@ A1

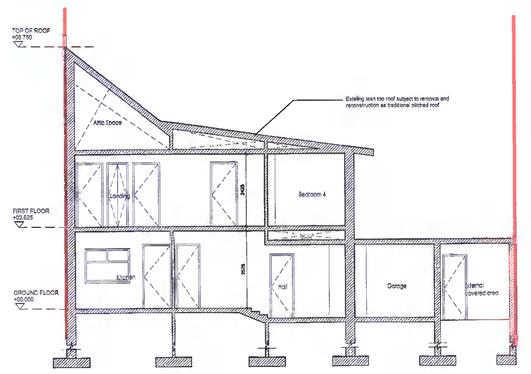

EXISTING SECTION A-A
Scale 1:100@ A1

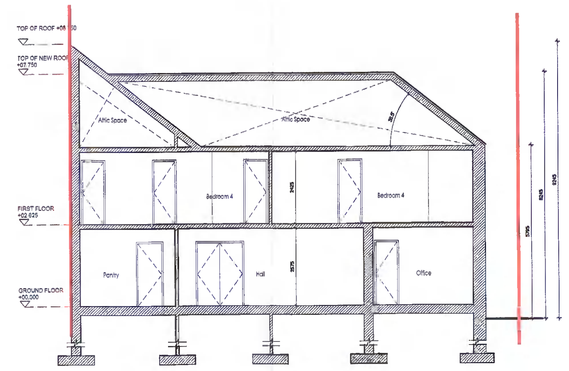

PROPOSED SECTION A-A
Scale 1:100@ A1

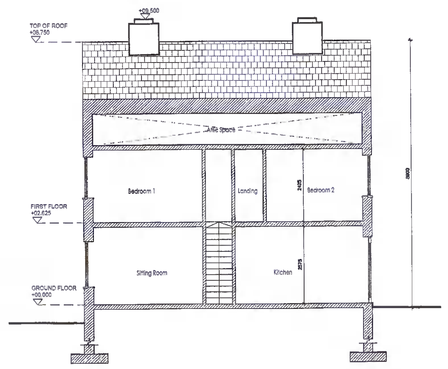

EXISTING SECTION B-B
Scale 1:100@ A1

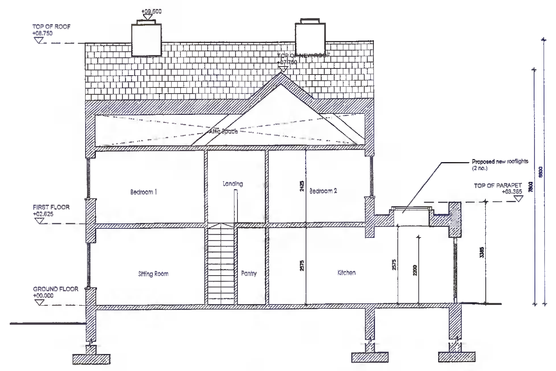

PROPOSED SECTION B-B
Scale 1:100@ A1

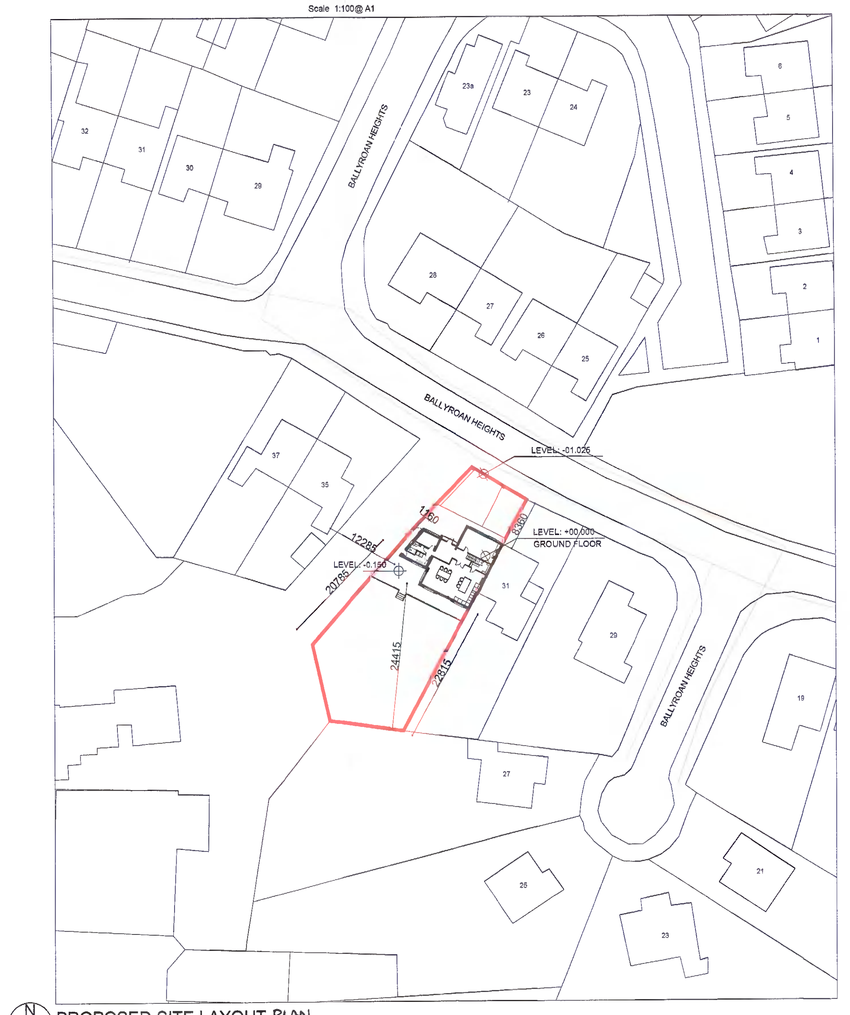

PROPOSED SITE LAYOUT PLAN
Scale 1:500@ A1

LEGEND:

- SLATE EFFECT / CONCRETE ROOF TILE
- PROPOSED NEW ROOFING MEMBRANE. LAYERED BITUMASTIC BUILD UP.
- EXISTING BITUMASTIC ROOFING MEMBRANE SUBJECT TO REMOVAL
- EXTERNAL RENDER FINISH

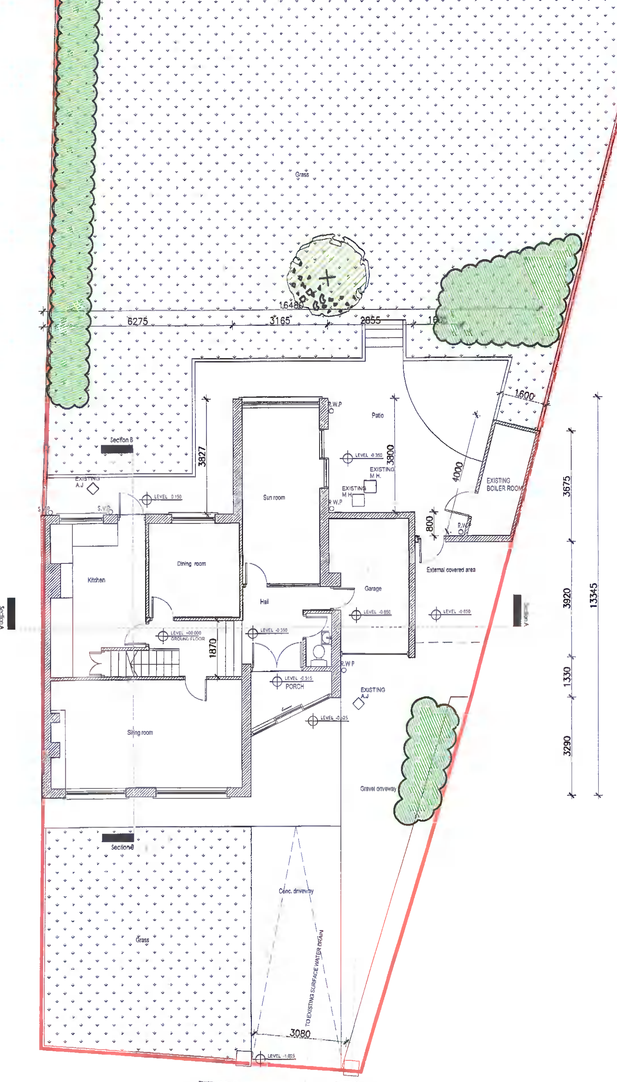

EXISTING GROUND FLOOR
Scale 1:100@ A1

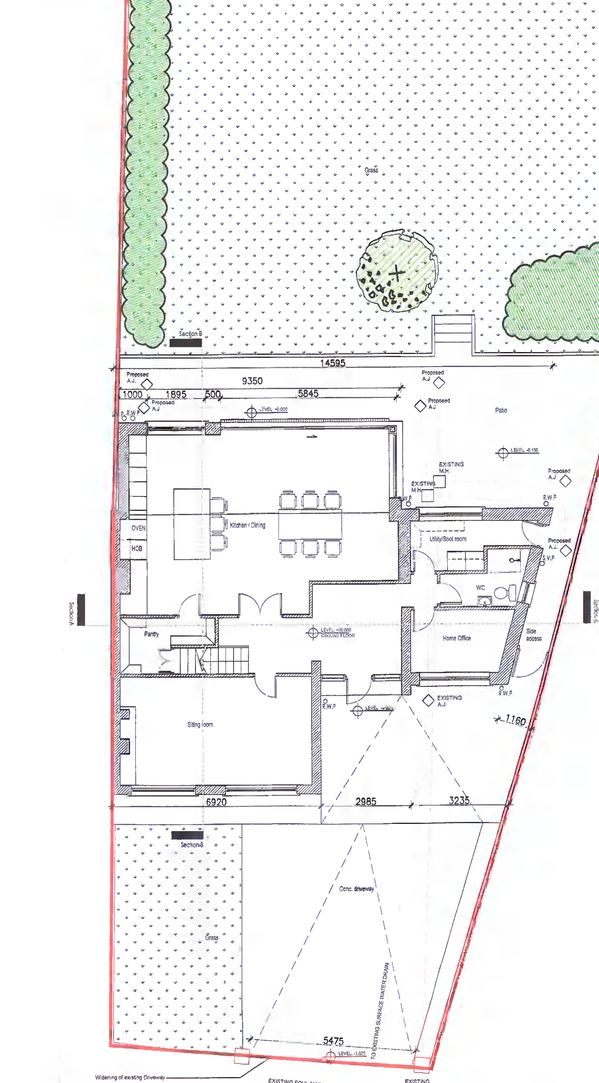

PROPOSED GROUND FLOOR
Scale 1:100@ A1

Planning Drawing

Proposed Extension
for: Dana & Michele Shovlin
At: 33 Ballyroan Heights,
Dublin 16

Drawing: Existing & Proposed Plans,Sections,Elevations And Proposed Site Layout Plan
Date: 26.11.2021
Dwg. No. 21-15-P-101
Scale: 1: 100& 1:500 @ A0

Nathaniel Dwyer
15 Hollywoodrath, Rise
Hollystown,
Dublin 15
email: nathaniel.dwyer@gmail.com