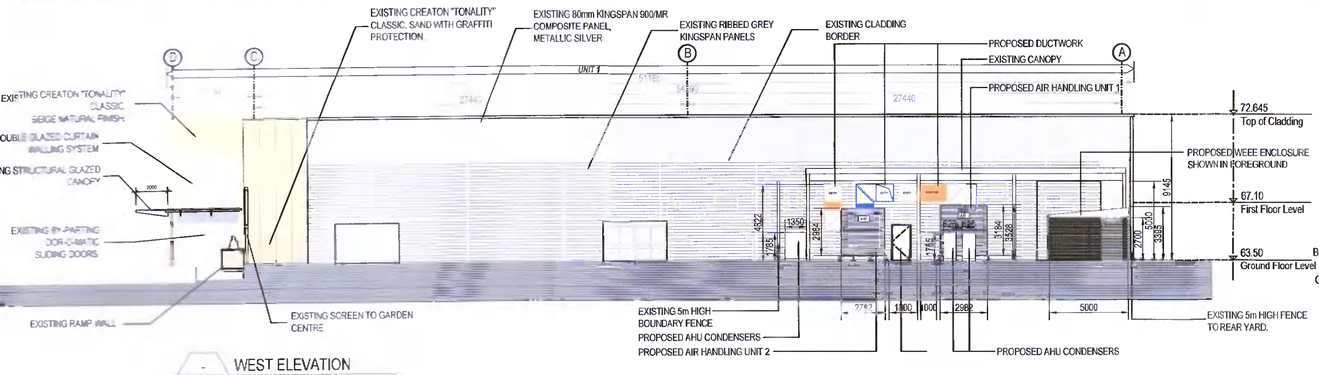

WEST ELEVATION
1:200 @ A1

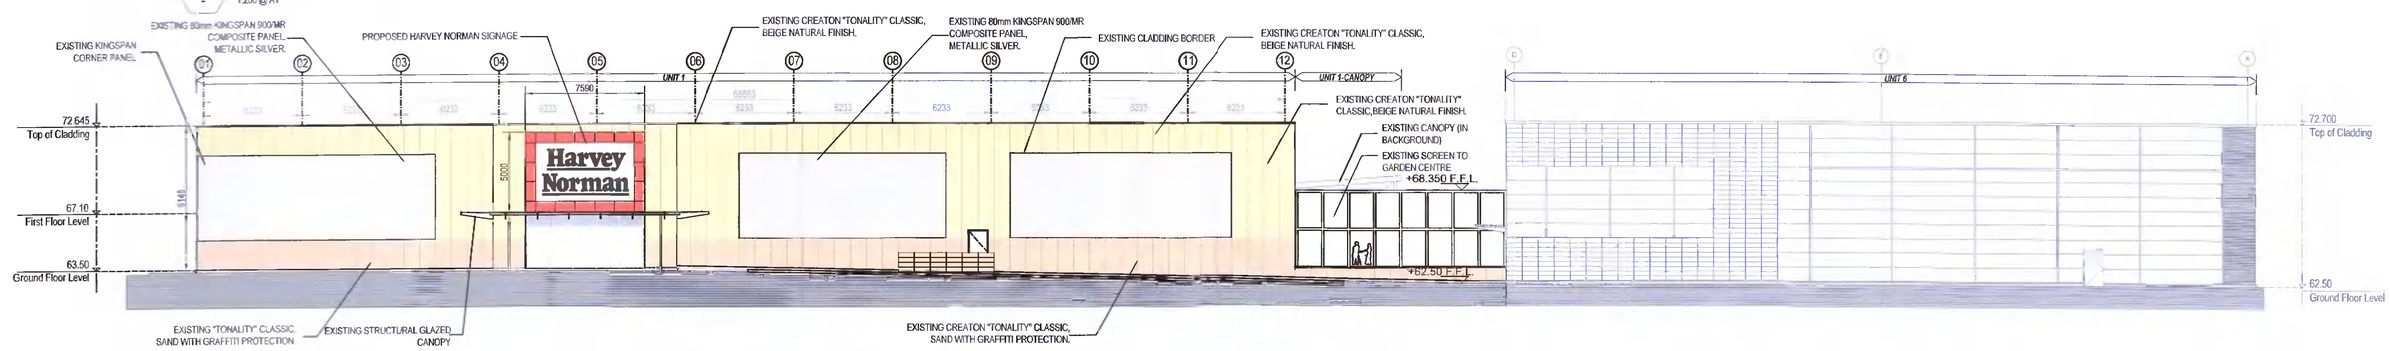

NORTH ELEVATION (FRONT)
1:200 @ A1

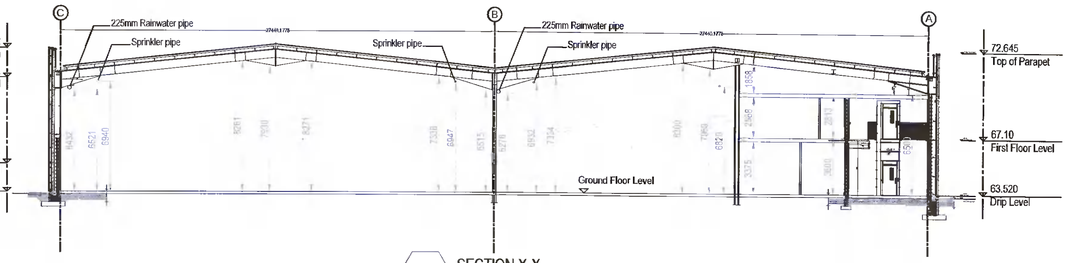

SECTION X-X
1:200 @ A1

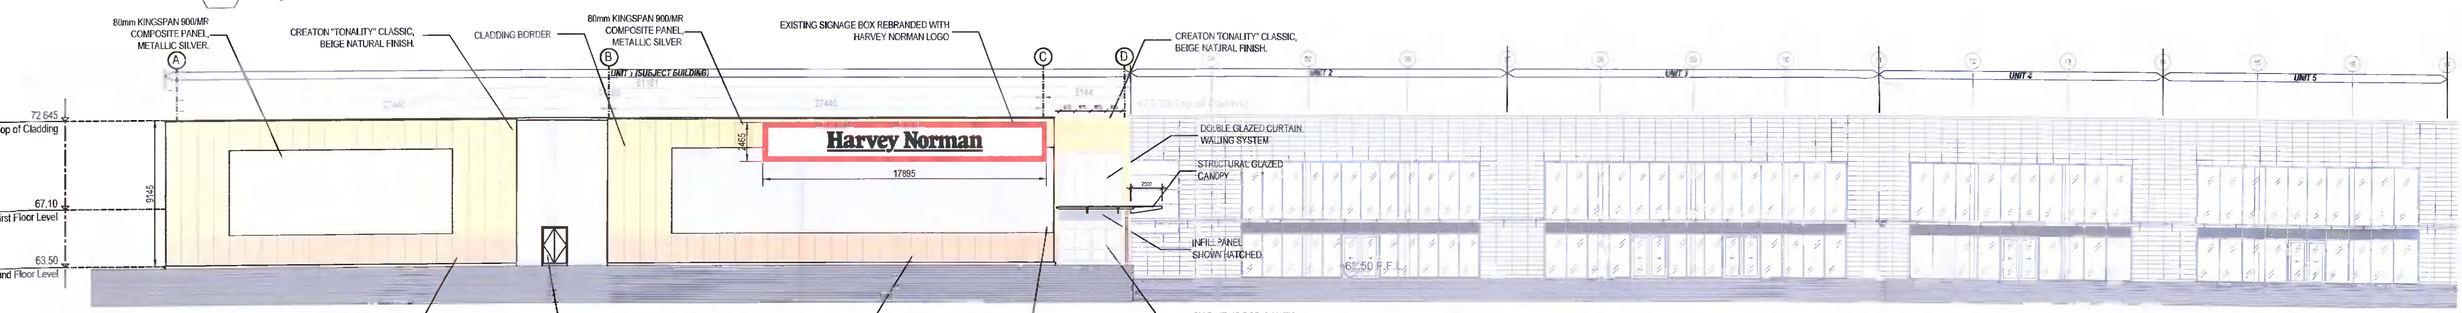

EAST ELEVATION (FONTHILL ROAD)
1:200 @ A1

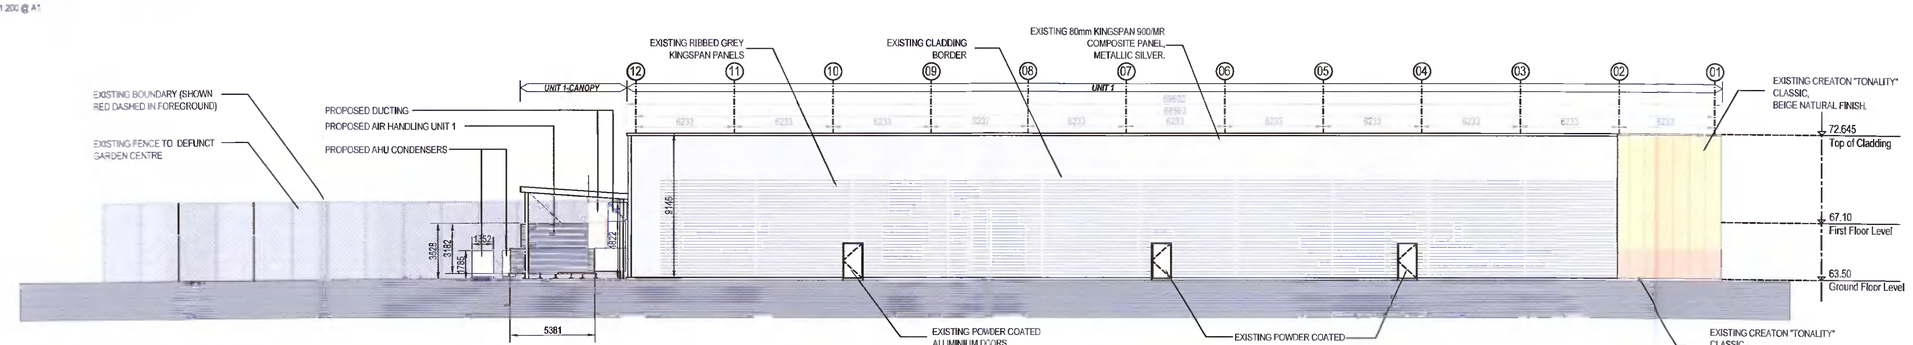

SOUTH ELEVATION (REAR)
1:200 @ A1

NT NOTE:
red dimensions only - do not scale print. All setting out
to be checked and confirmed on site prior to
ment of work. Any inaccuracies should be brought to
of the architect. If in doubt - ask!
ion methods, materials, services and installations to be
ce with all Irish Building Regulations and codes of
he time of construction. All sub-contractors are
sponsible for ensuring compliance with the regulations
own trade.
g is copyright to Fewer Harrington & Partners.

NOTES

DATE	REVISIONS TO DRAWING	By

DATE	REVISIONS TO DRAWING	By

STAGE
PLANNING APPLICATION

Fewer Harrington & Partners
architects, planners + project managers
Studio 14, The Atrium, Maritana Gate, Canada St., Waterford, Ireland
Tel. +353-51-876991 Fax. +353-51-876676 E-mail. waterford@fhp-architects.com

DRAWING: PROPOSED ELEVATIONS & SECTION (SHOWING REVISED SIGNAGE)

PROJECT: PLANNING APPLICATION AT UNIT 1 FONTHILL RETAIL PARK, FONTHILL ROAD, DUBLIN 22, D22YD89.

DRAWN	DATE
DF	25.11.21

SCALE A1: 1:200
SCALE A3: 1:400
CAD:
JOB No. 21056
DWG No. PP-06