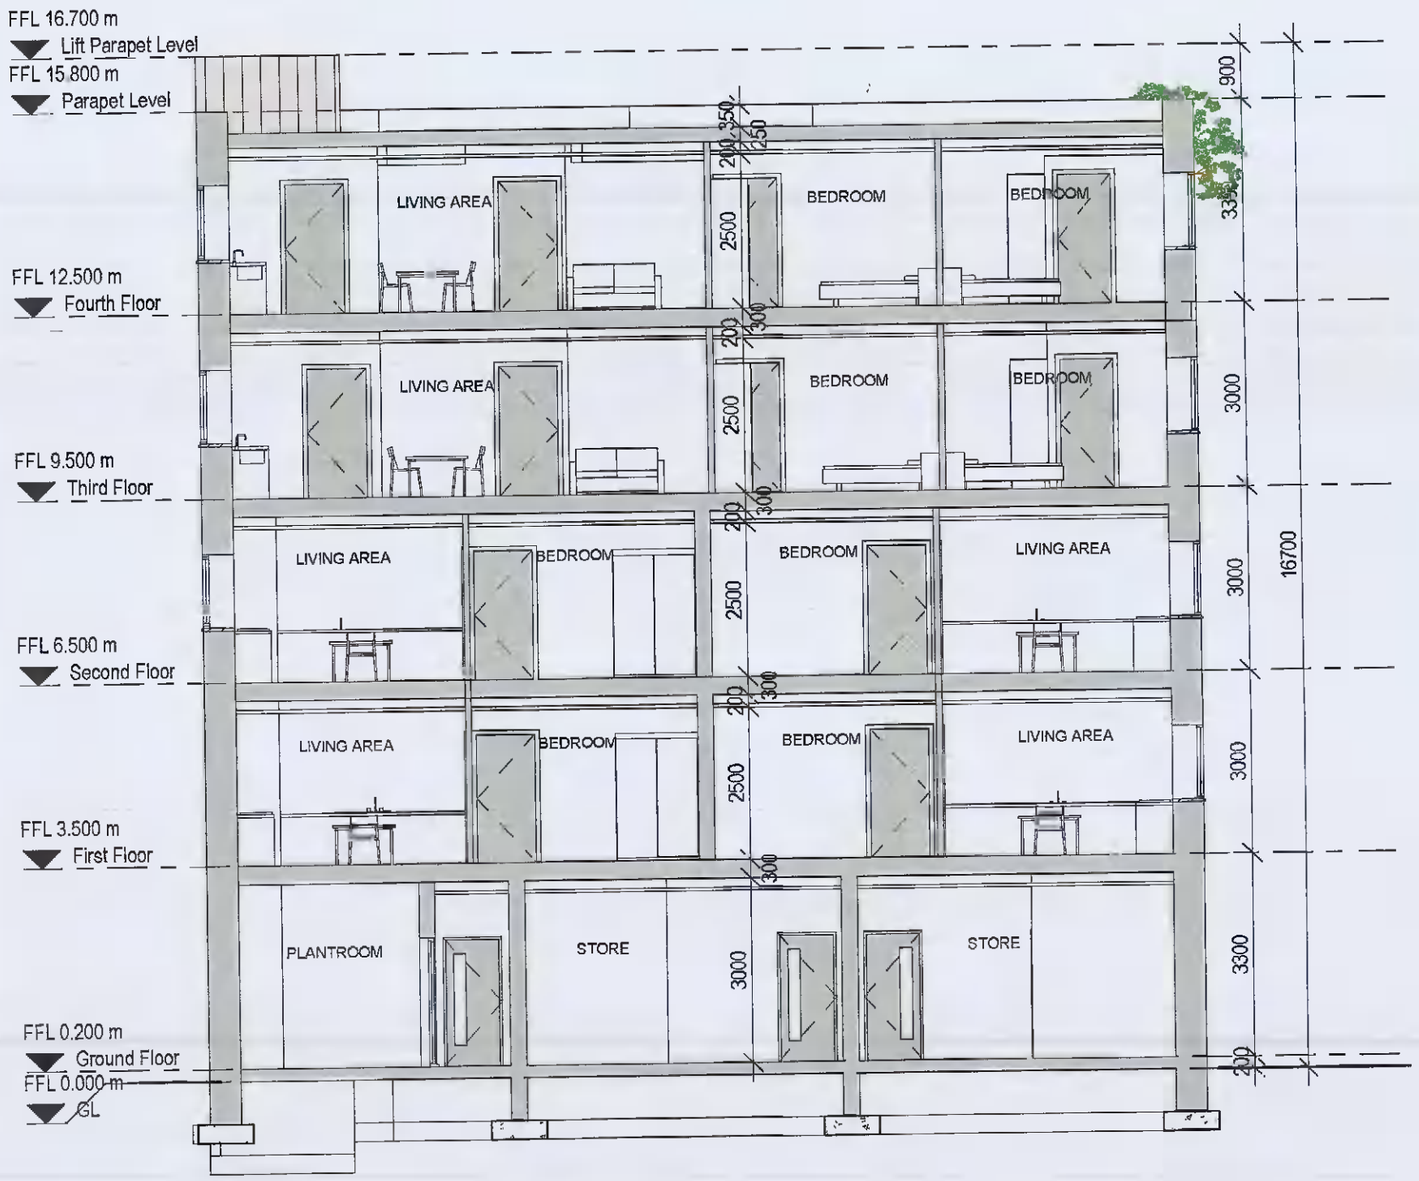

A SECTION A-A
SCALE 1 : 100

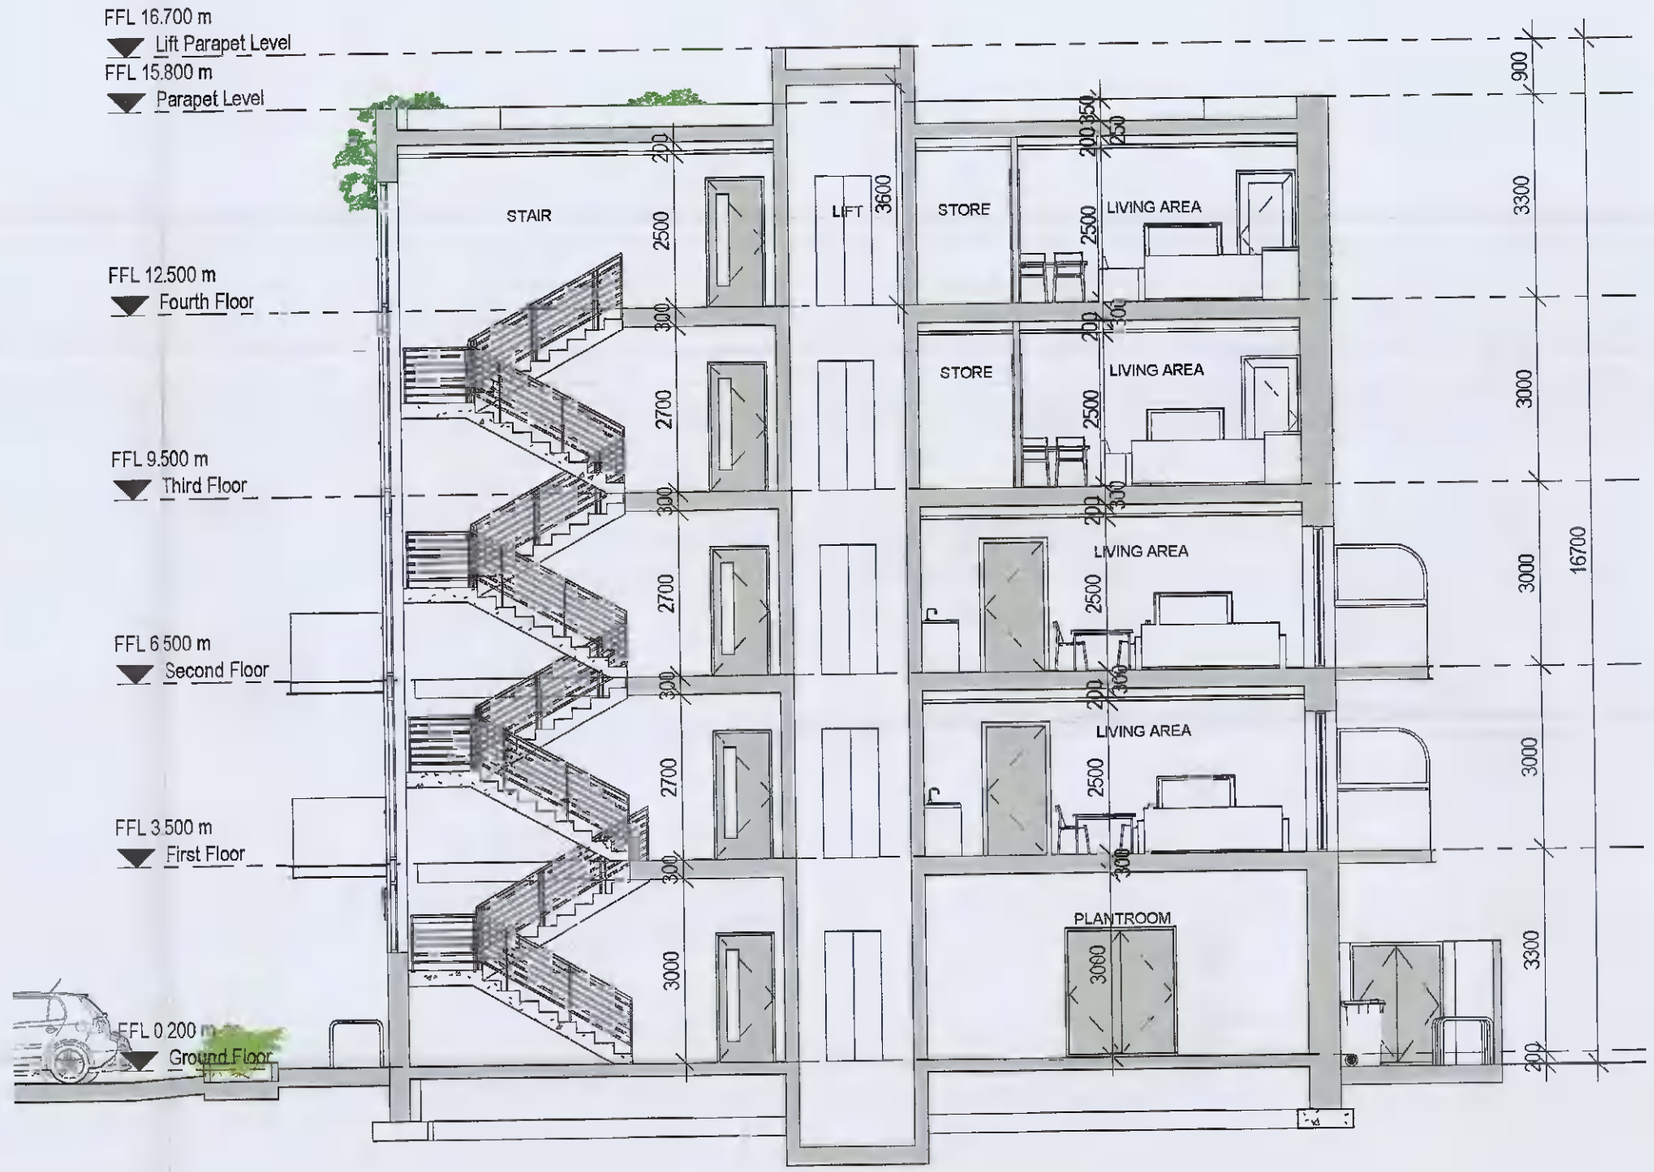

B SECTION B-B
SCALE 1 : 100

NOTES:
© This drawing is copyright. Figured dimensions only to be taken from this drawing. All dimensions to be checked on site. Module Design Ltd to be informed of any discrepancies before work proceeds.

REV	DATE	DESCRIPTION	ISSUED
A	2021.12.10	Issued for Planning	Zubi Efobi

CLIENT NAME.
ALAN & MONICA HOLMES

DRAWN: Author
CHECKED: Checker
DATE: DECEMBER 2021
PAGE SIZE A2

PROJECT NAME
PROPOSED MIXED USE DEV. AT PAINTWORLD, 1-2 BALLYMOUNT ROAD LOWER, DUBLIN 12

DRAWING TITLE
PROPOSED SECTIONS

PROJECT NO.	DRAWING NO.	SCALE	REV
21127	P300	1 : 100	A

MODULE
ARCHITECTURE | DESIGN | PROJECT MANAGEMEN
1st Floor, 2 Chapel Hill, Lucan, Co. Dublin
t: +353 1 532 5078 e: hello@module.ie w: www.module.ie

STATUS
PLANNING