Section A - AA Scale: NTS

Section Locations

Detail 1 Scale 1:100

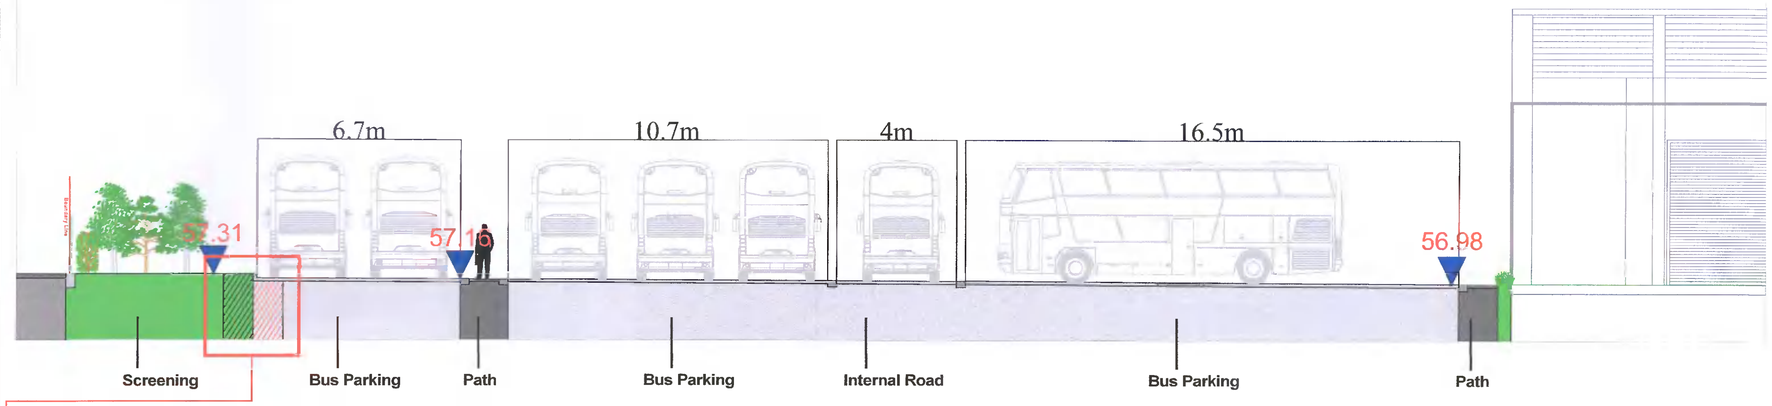

Detail 2 Scale 1:100

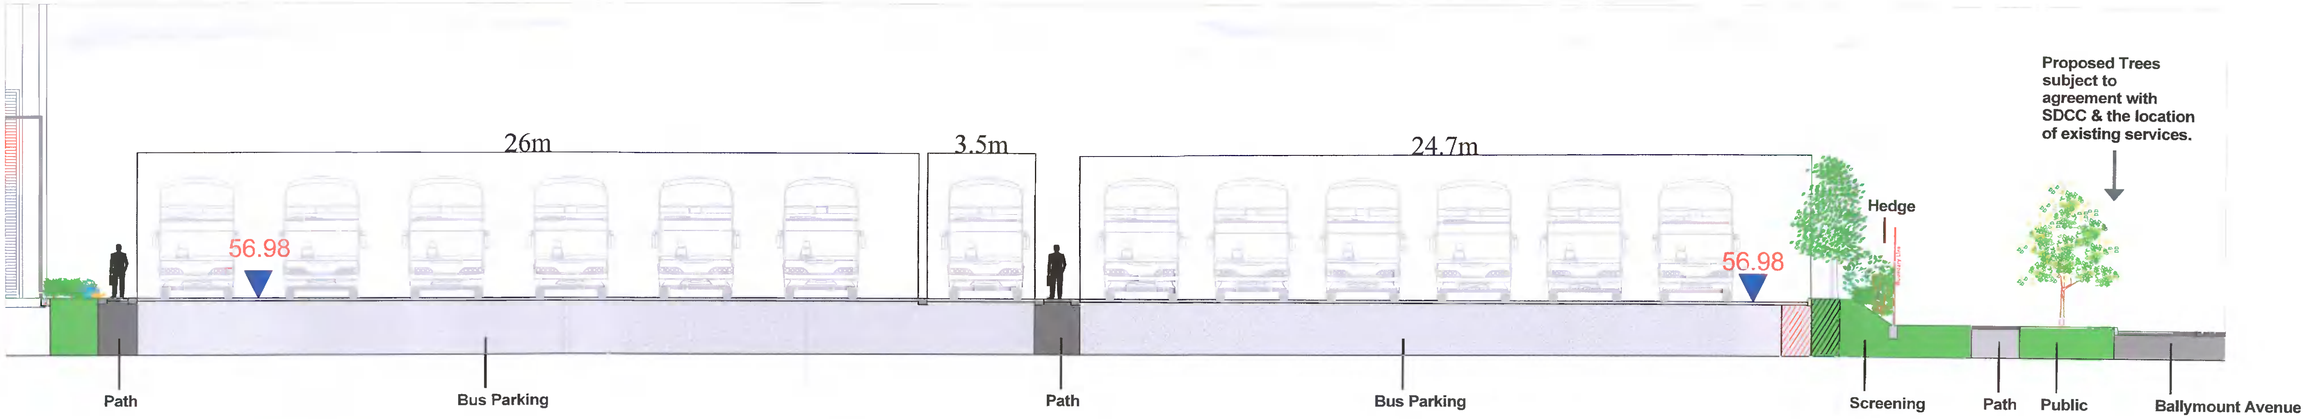

Detail Scale NTS

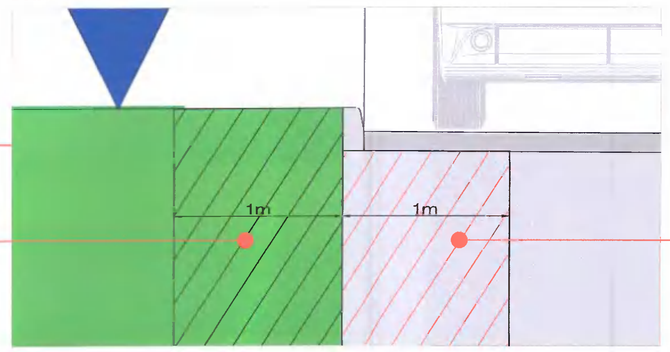

Additional Area for Tree Planting

Urban/ Structural Soil to provide additional root space for proposed trees.

Revisions:

REV	DATE	BY	DESCRIPTION
A	16-02-2021	MR	Revisions
B	21-07-2021	AMT	Revisions from Eng.
C	16-12-2021	JH	Add Info

Project Title: Proposed Go Ahead Bus Depot, Lower Ballymount Road, Dublin 12

Dwg. No.: 3 (A1)

Scale: As shown @ A1

Client: Go Ahead Ireland

Date: 15.12.2021

Drawing Title: Proposed Landscape Section B - BB

Drawing By: JH

Job No.: 1584

Checked By: RMD

Ronan MacDiarmada +Associates Ltd.
Landscape Architects and Consultants.
5 Tootenhill, Rathcoole, Co. Dublin
tel: +353 1 412 4476 mob: 086 26 25 438
fax: +353 1 401 3748 e-mail: ronan@rmda.ie

This Drawing is Copyright ©