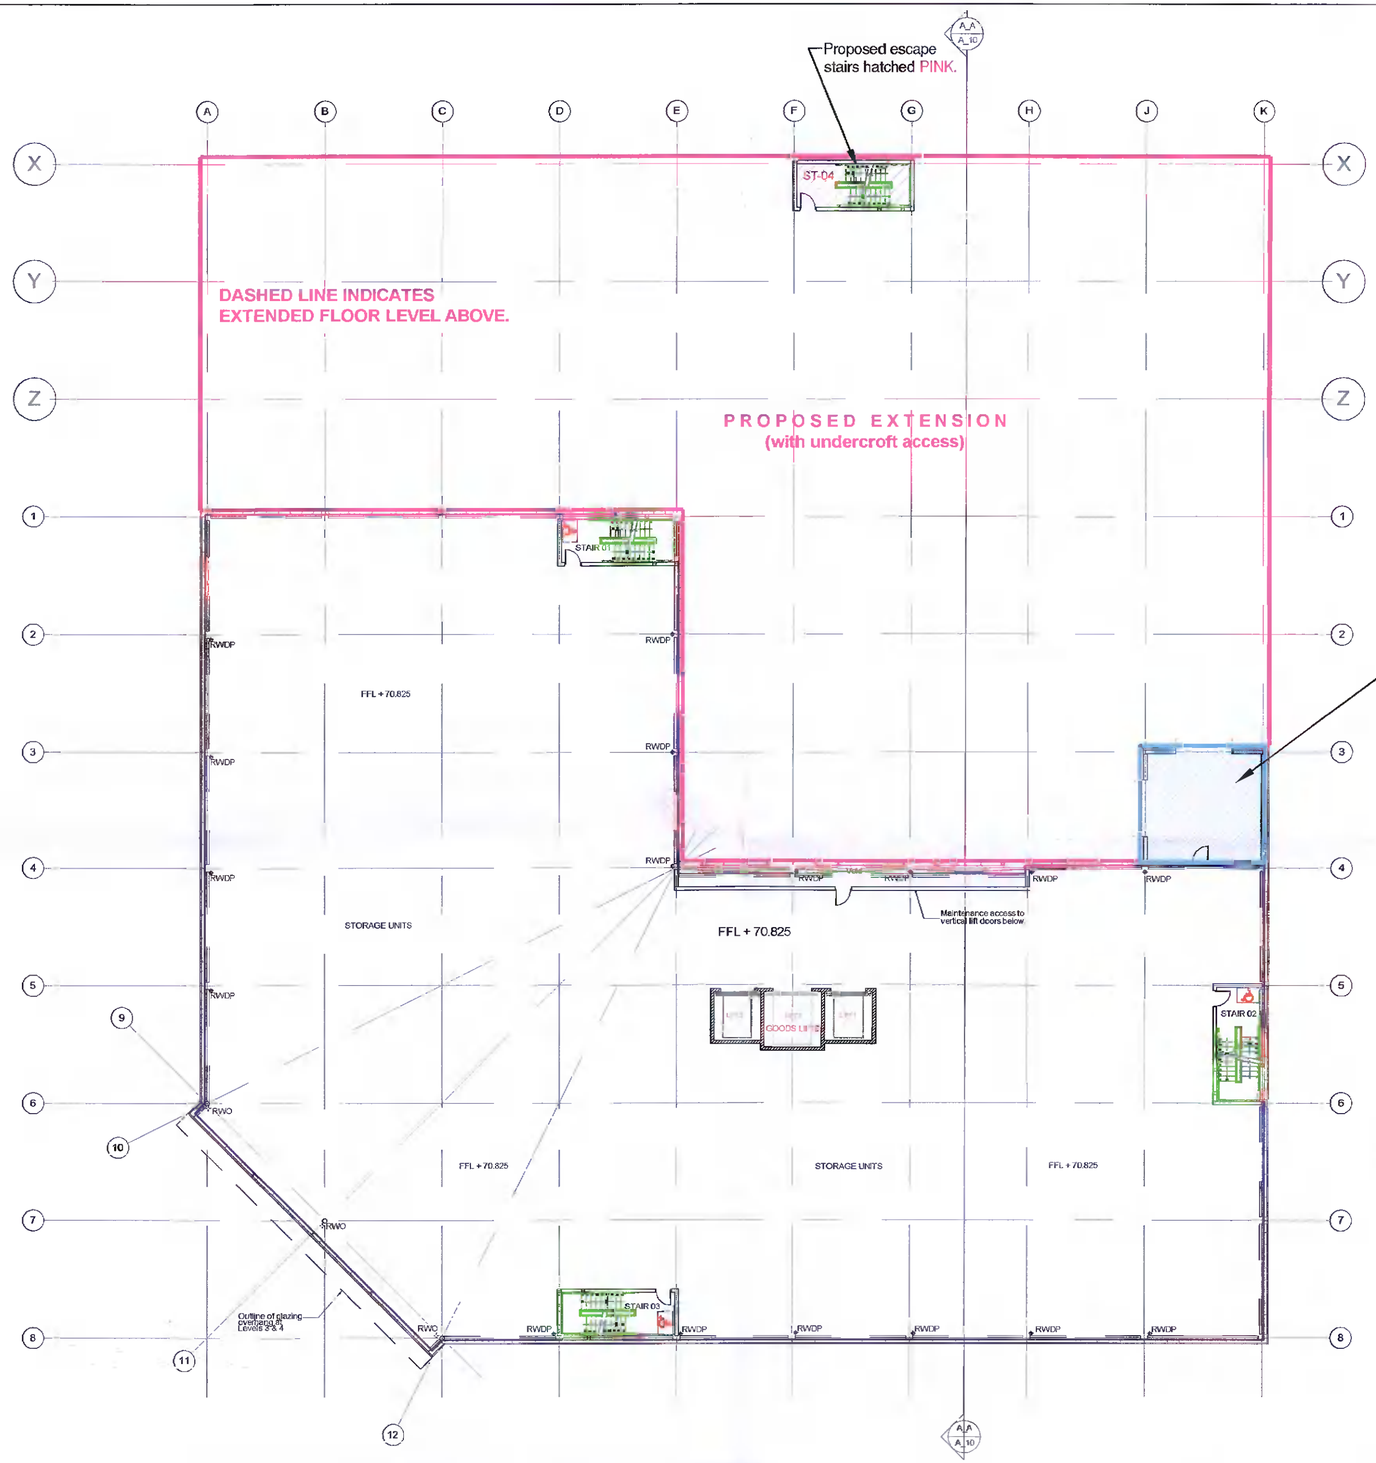

Internal Gross Area (extended floor areas)

Ground Floor :		
-Proposed Extension (Pink):	312 sq ft	29 sqm
First Floor :		
-Proposed Extension (Pink):	194 sq ft	18 sqm
Second Floor :		
-Proposed Extension (Pink):	23,271 sq ft	2,162 sqm
Total Floor Area:	23,777 sq ft	2,209 sqm

Internal Gross Area (retention floor areas)

Ground Floor :		
-Retention Area	409 sq ft	38 sqm
First Floor :		
-Retention Area	527 sq ft	49 sqm
Total Floor Area:	936 sq ft	87 sqm

First Floor Plan (Scale 1:250).

PLANNING DRAWINGS ONLY

NOTES:	REV:	DATE:	DETAILS:	INITIALS:	REV:	DATE	DETAILS:	INITIALS:	REV:	DATE:	DETAILS:	INITIALS:	REV:	DATE:	DETAILS:	INITIALS:
													'A'	Dec. '21	Stairs 04 relocated to meet Fire Regulations, TGD - Part B	

NORTH POINT:

KEY PLAN: N-E, N-W, S-E, S-W

J.M. Johnston management & design
No. 53, Church Street, Cavan, Co Cavan. Tel: 049-4365462 Fax: 049-4365467 E-mail: info@jmjconsultants.ie Web: jmjconsultants.ie

PROJECT:	SELF STORAGE UNIT AT BALLYMOUNT BUSINESS PARK	PROJECT NO.: 21_31	DATE: 26-07-2021
CLIENT:	HSIL PROPERTIES	DRAWING NO.: 2131_P-06	REVISION: 'A'
TITLE:	FIRST FLOOR PLAN	DRAWN BY: KS	SCALE AT A2: 1:250
ISSUE TYPE:	PLANNING APPLICATION STAGE	CHECKED BY: JJ	SCALE AT A3: NTS