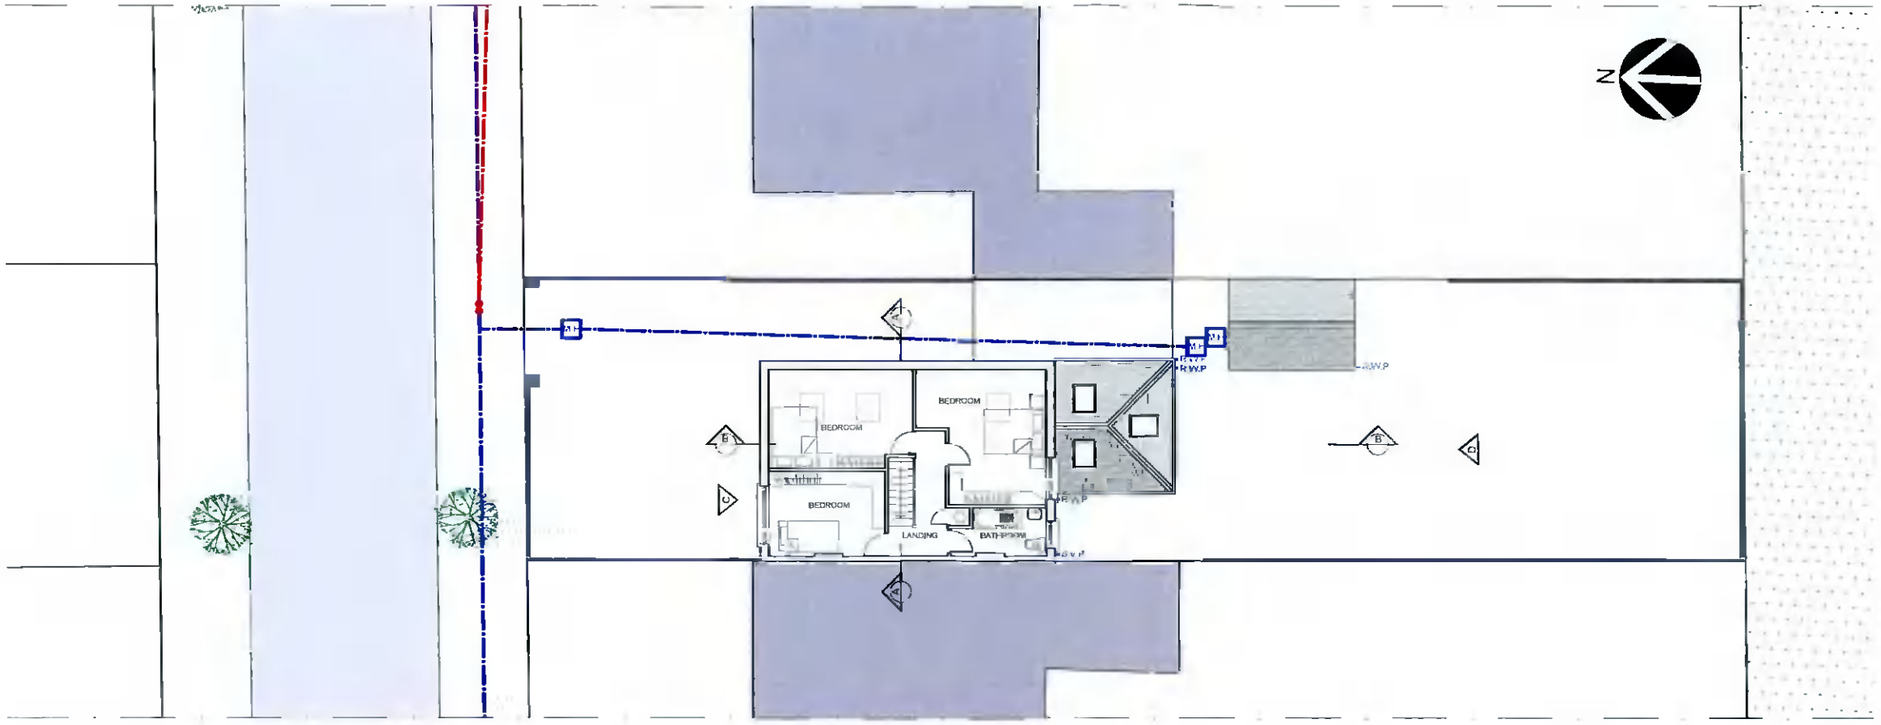

01 EXISTING DRAINAGE PLAN
SCALE: 1/200

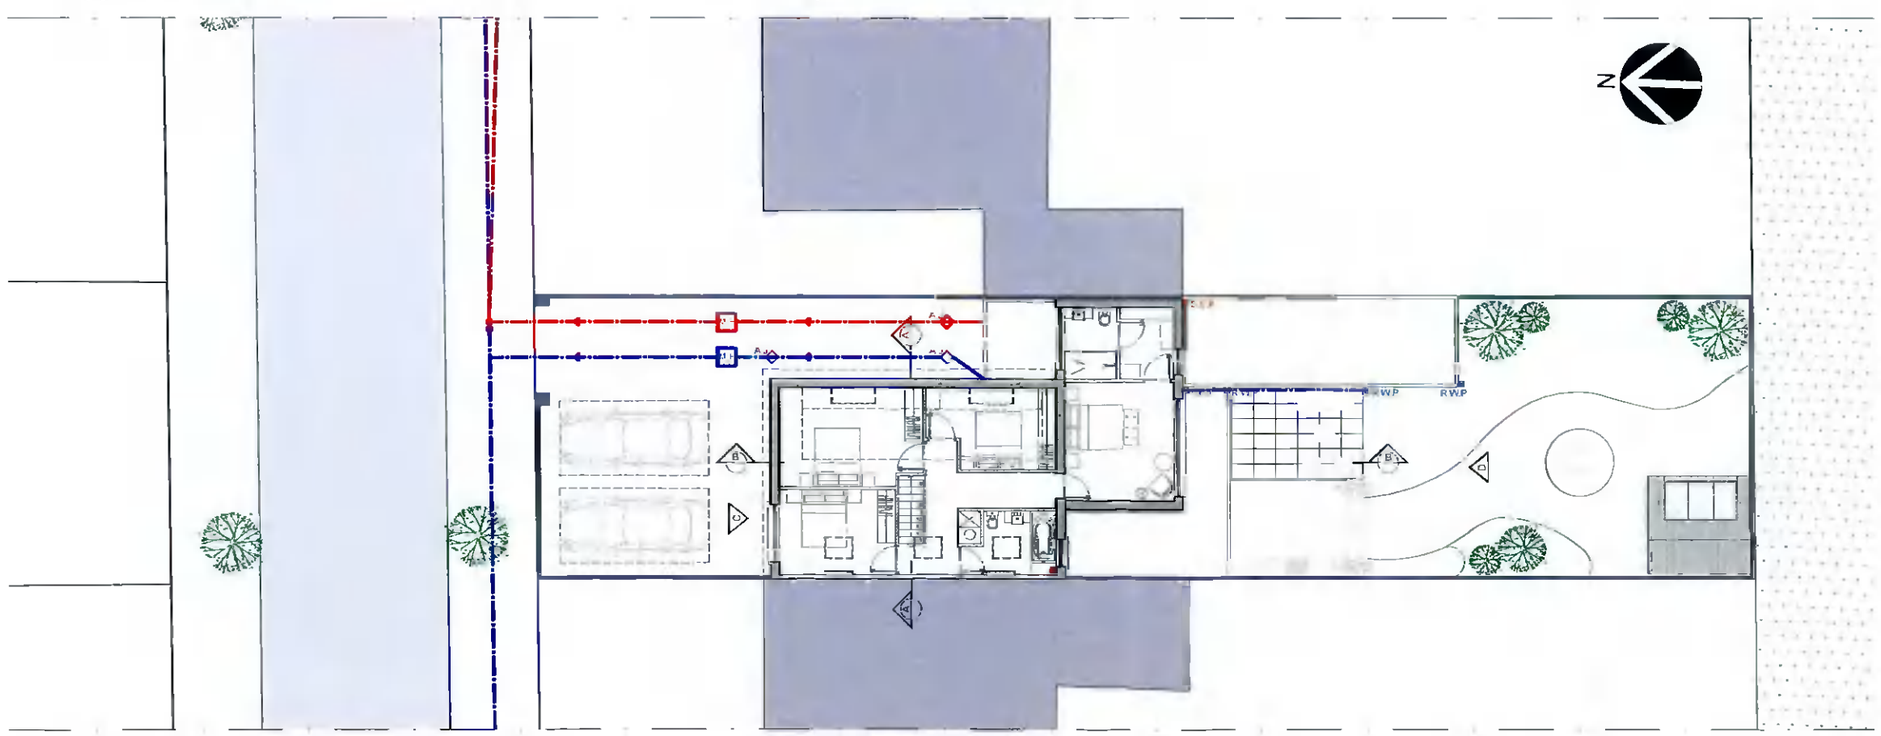

02 PROPOSED DRAINAGE PLAN
SCALE: 1/200

MODULE
ARCHITECTURE | DESIGN | PROJECT MANAGEMENT
1st Floor, 2 Chapel Hill, Lucan, Co.Dublin
t +353 1 532 5078 e hello@module.ie w www.module.ie

PROJECT NAME:

36 KEW PARK, CRESCENT LUCAN, CO. DUBLIN

CLIENT NAME

SARAH DUKE & PHIL TOMLINSON

DRAWING TITLE

EXISTING AND PROPOSED DRAINAGE - 1ST FLOOR

STATUS

PLANNING

DRAWING NO.

P103

NOTES:

LEGEND

- AREA TO WHICH THIS APPLICATION RELATES
- EXISTING BUILDING
- EXISTING WALLS
- PROPOSED WALLS
- S.V.P
- RWP — RAIN WATER PIPE
- G.T — GULLY TRAP
- A.J — ARMSTRONG JUNCTION
- M.H — MAIN HOLE
- SURFACE WATER
- FOUL WATER
- T.B.M — TEMPORARY BENCH MARK
- F.R.L — FLAT ROOF LEVEL
- G.F.L — GROUND FLOOR LEVEL
- F.F.L — FIRST FLOOR LEVEL
- S.F.L — SECOND FLOOR LEVEL
- R.L — ROOF LEVEL
- B.F.L — BACKYARD FLOOR LEVEL

REV	DATE	DESCRIPTION

© This drawing is copyright. Figured dimensions only to be taken from this drawing. All dimensions to be checked on site. Module Design Ltd to be informed immediately of any discrepancies before work proceeds

PROJECT NO.	SCALE(S)	REV.
20109	1/200	01