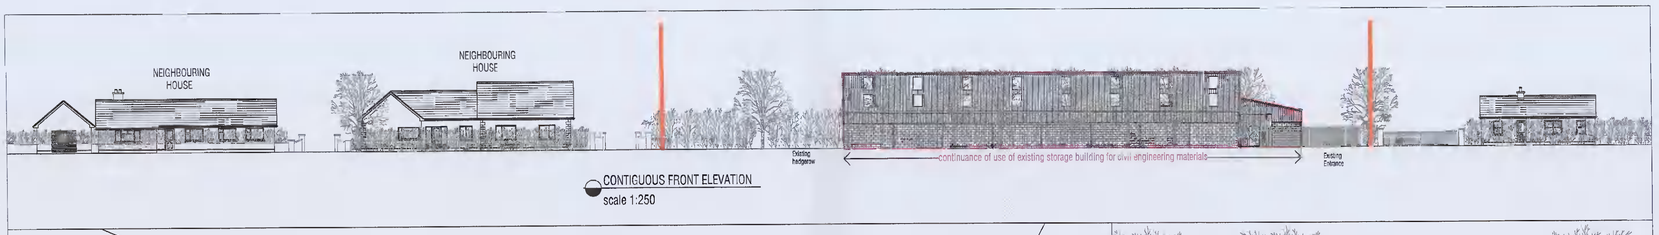

CONTIGUOUS FRONT ELEVATION
scale 1:250

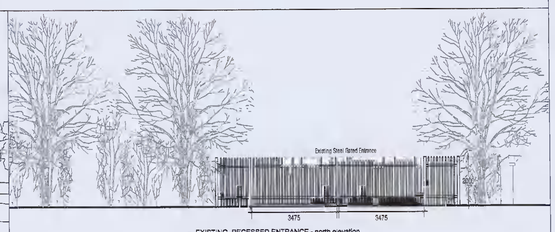

EXISTING RECESSED ENTRANCE - north elevation
Scale 1:100

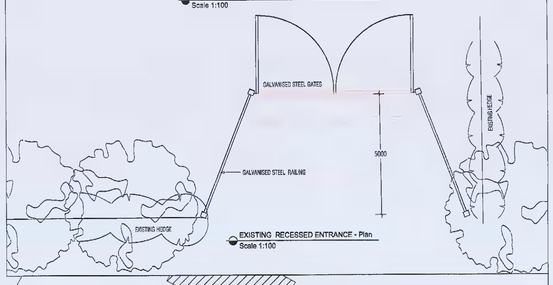

EXISTING RECESSED ENTRANCE - Plan
Scale 1:100

PHOTO NO.1

PHOTO NO.2

NOTE: DRAWING TO BE USED FOR PLANNING PURPOSES ONLY

General Notes

PLANNING ISSUE
NOT FOR CONSTRUCTION USE

No.	Revision	Date

CROSS
Chartered Building Surveyor
JOHN J CROSS
MRICS, MSCSI, MCIOB
11 An Crois
Allenwood Cross
Allenwood
Naas
Co.Kildare
Tel: 045 860284
Fax: 045 860131
E:information@johnjcross.com

Client:
GMC Utilities Group Limited

Project Name & Address
Proposed continuance of use of existing industrial unit installation of wastewater treatment system at Badgerhill, Rathcoole, Co. Dublin.

Drawing Name.
CONTIGUOUS ELEVATION
SITE LAYOUT PLAN
SITE CROSS SECTION
FRONT ENTRANCE -plan & elevations

Date:	Drawn By:	Sheet:
10-12-2021	Emmet Nugent	2 of 4
Scale:	Checked By:	Drawing No:
1:500&1:300&1:100 @A1 sheet	John Cross	PA - 002

Copyright John J. Cross ©

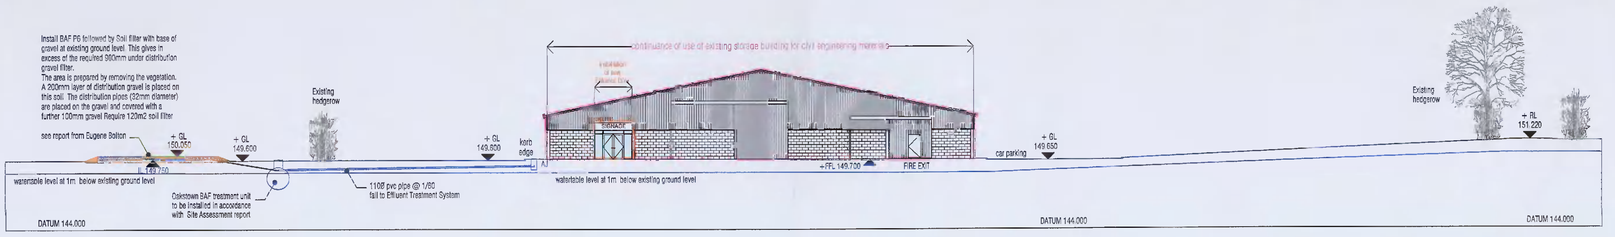

SITE CROSS SECTION A-A
scale 1:250