GENERAL NOTES

THIS DRAWING TO BE READ IN CONJUNCTION WITH ARCHITECT'S DRAWINGS, CONSULTANT ENGINEER'S DRAWINGS AND SPECIFICATIONS, AND LANDSCAPE ARCHITECT'S DRAWINGS AND SPECIFICATIONS.
ALL LEVELS PROVIDED ARE TO ORDNANCE DATUM LEVELS.

N

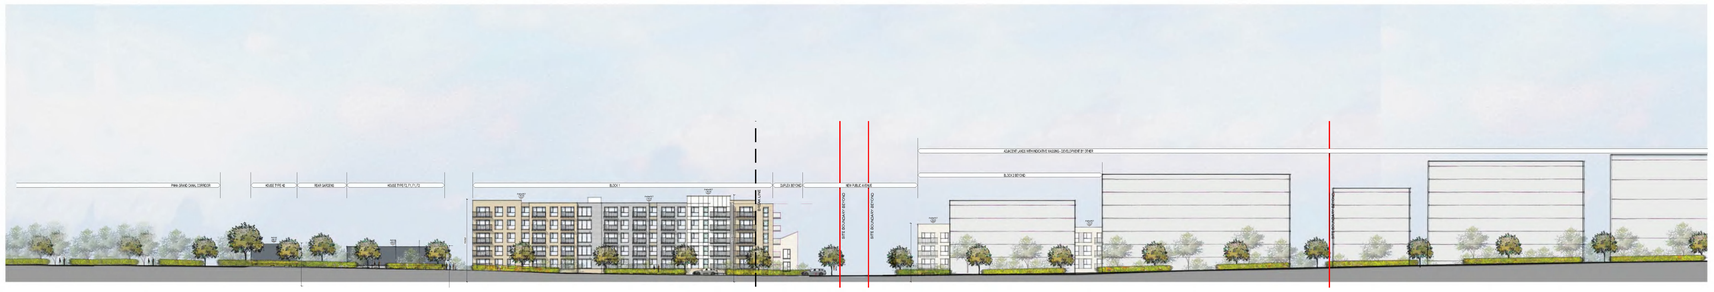

01 SECTION C - C
SCALE 1:500 @ A0

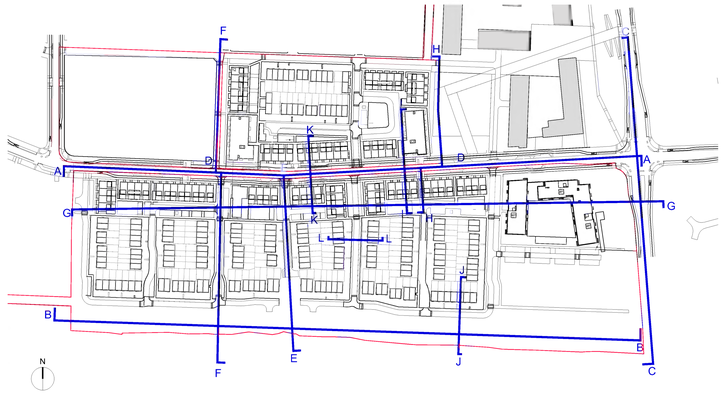

00 KEY PLAN
N.T.S

01 SECTION C - C
SCALE 1:200 @ A0

01 SECTION C - C (cont.)
SCALE 1:200 @ A0

01 SECTION D - D
SCALE 1:200 @ A0

NOTES:

DO NOT SCALE FROM DRAWINGS. WORK TO FIGURED DIMENSIONS ONLY. ARCHITECT TO BE NOTIFIED OF ALL DISCREPANCIES.

REVISIONS

DATE	DESCRIPTION	No.

MCORM
Mc CROSSAN O'ROURKE MANNING ARCHITECTS

PROJECT TITLE: Clonburris Phase 1a
DRAWING TITLE: Contiguous Elevations and Sections Sheet 3 of 6
1 Grantham Street, Dublin 8, D08 A4PX Ireland.
Tel: 01-4788709 Fax: 01-4788711 E-Mail: arch@mcorm.com

DATE:	DRAWN BY:
Nov'21	SPW/PK
SCALE: Varies	REVISION:
JOB NO: 19014	DRAWING NO: PL52