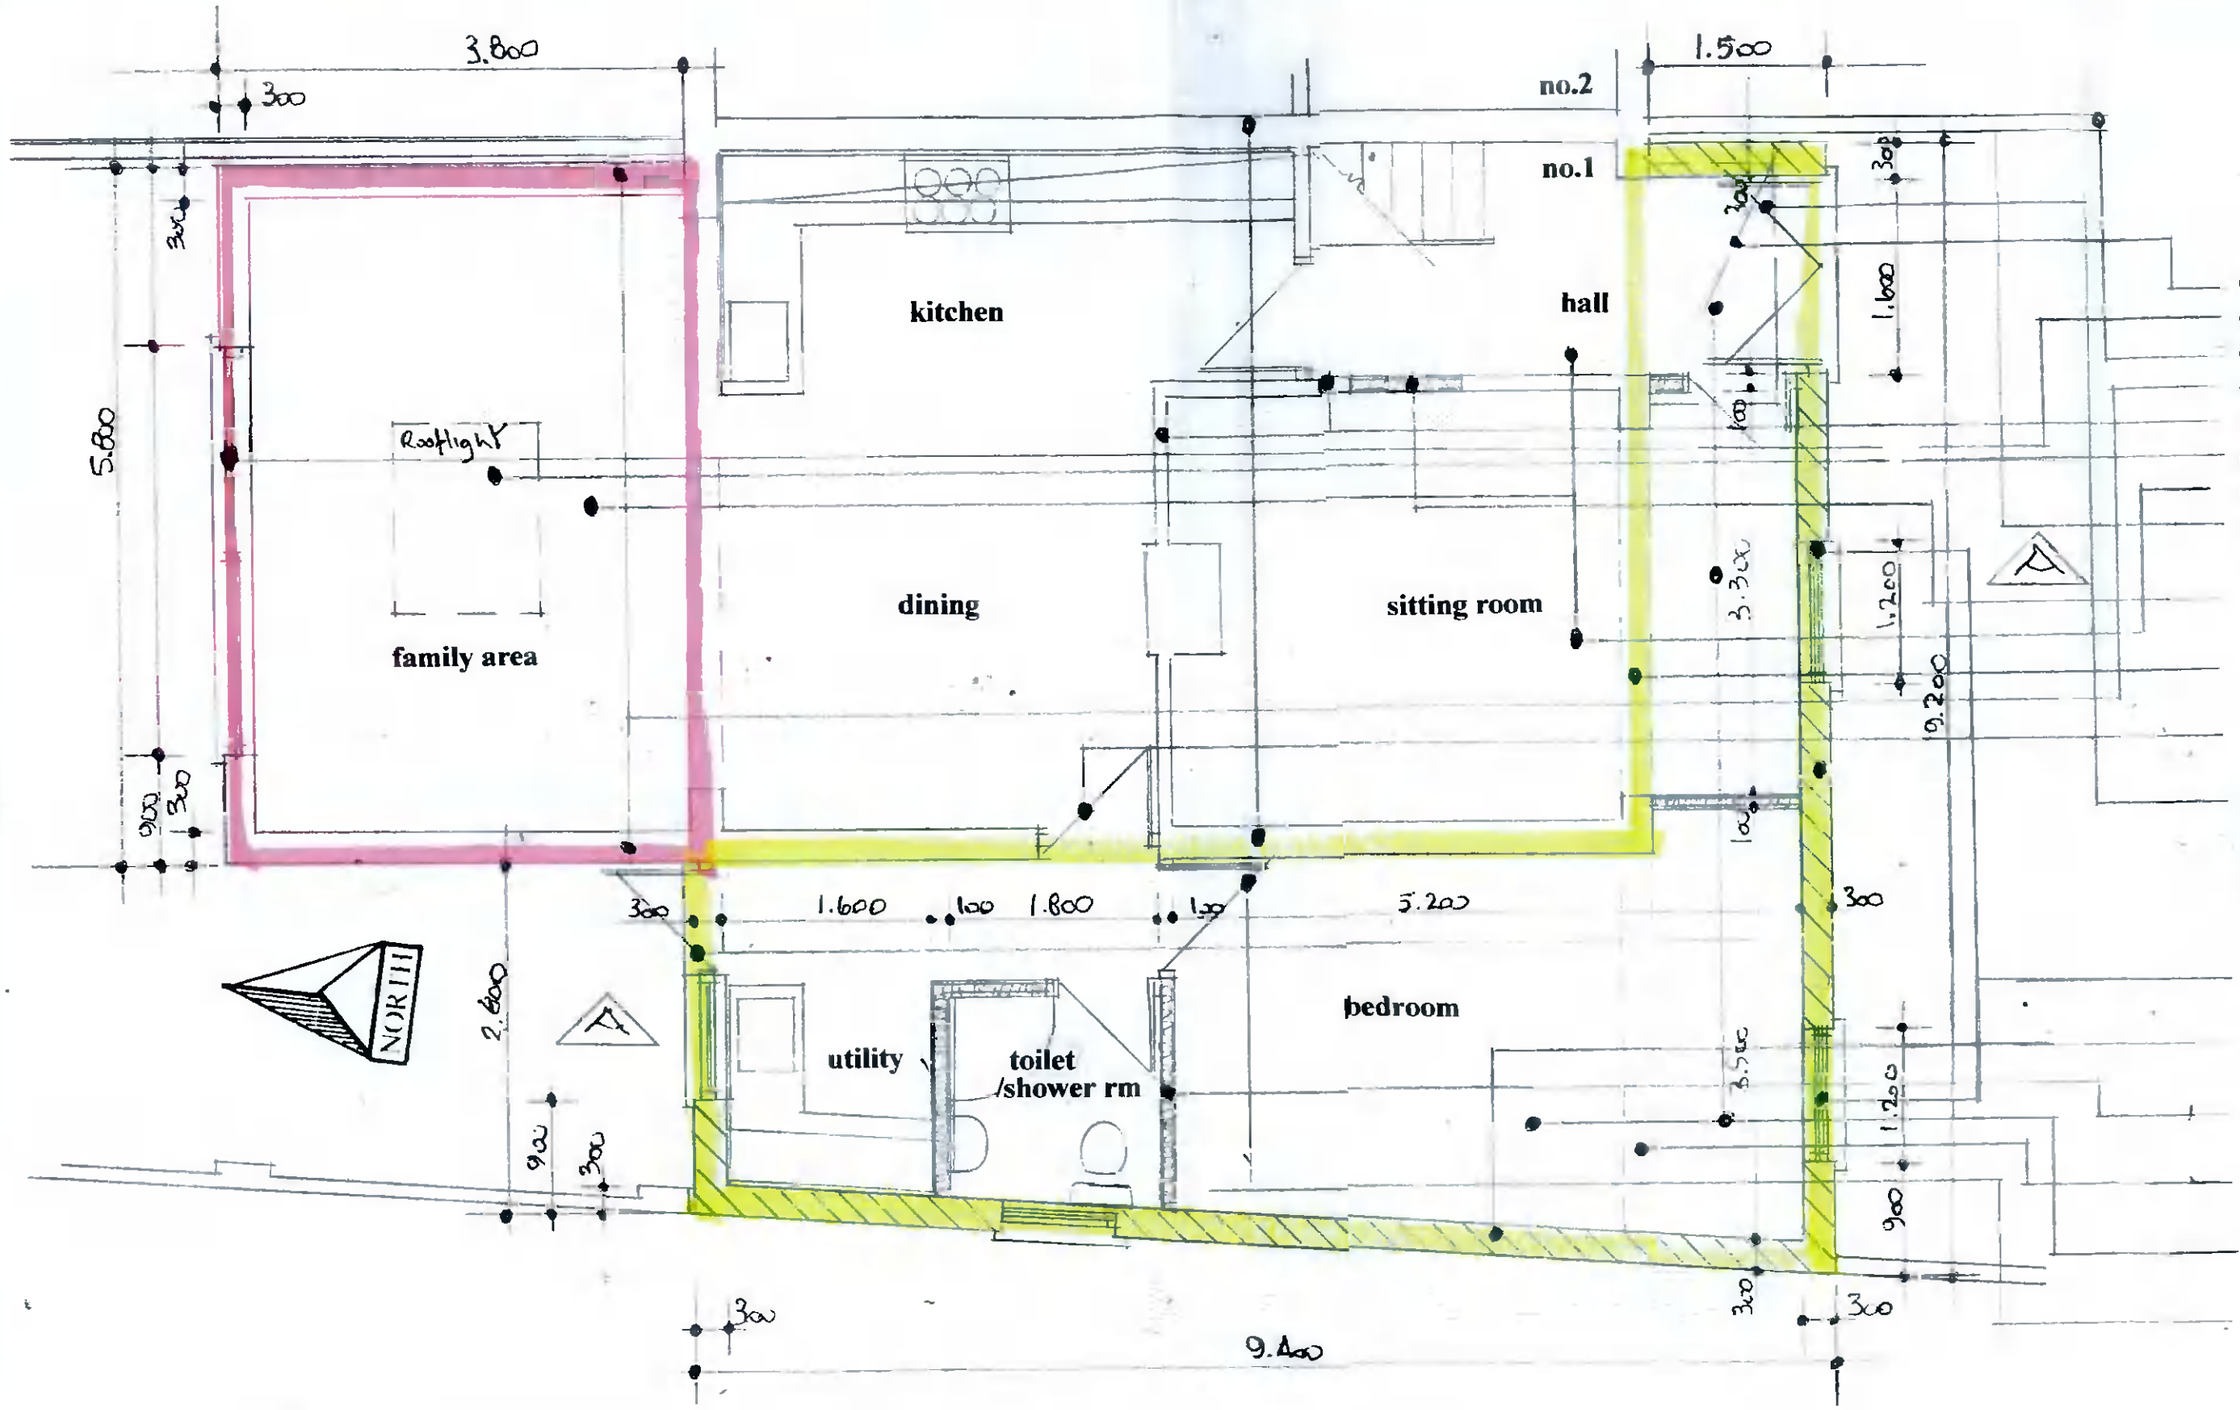

demolish ex. porch
ex. sliding doors. [re
ex. party wall.
ex. structures. [+ re
ex. partitions.
ex. rooflight. [retent
ex. floors.[+ retentic
ex. party walls.

remove ex. door &
finish to both sides
remove ex. window
make good to walls
break out new ope
new door frame &
new upvc double gl
precast concter lint
threshold cill on dp

new upvc double g
with precast concr
new 215 concrete l
externally with 85
new 100x50 stud p
plasterboard & sk
new 203x203 rsj h
skin finish.
new selected floor
insulation on radc
new full height do

Proposed Ground Floor Plan
Retention Ground Floor Plan scale 1:50.

[Additional Information]

Proposed

Retention