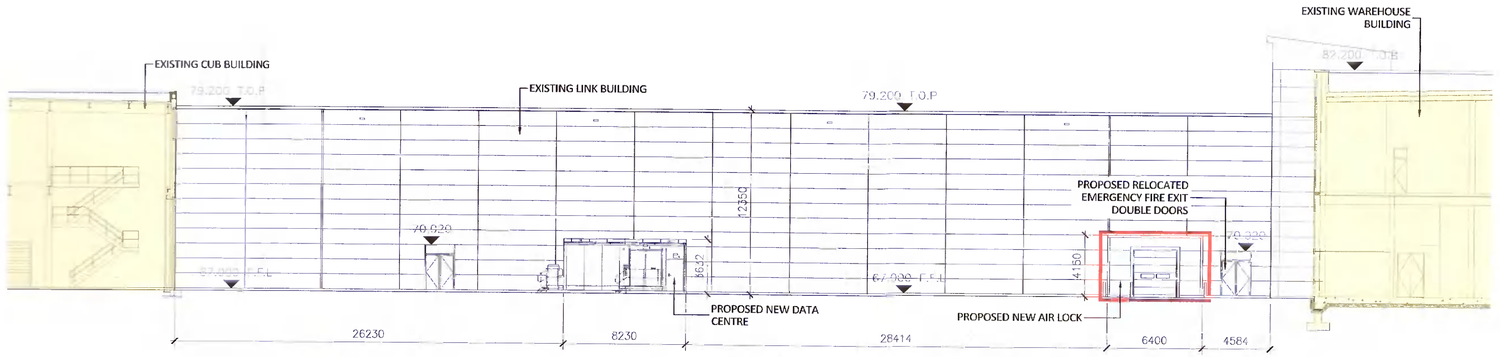

Data Centre
South Contextual Elevation
SCALE: 1:200

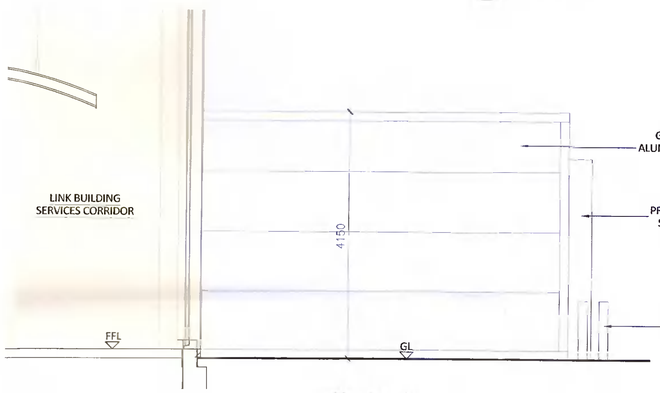

Air Lock
West Elevation
SCALE: 1:50

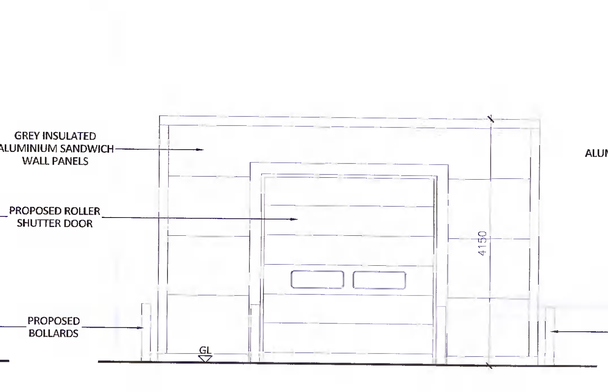

Air Lock
South Elevation
SCALE: 1:50

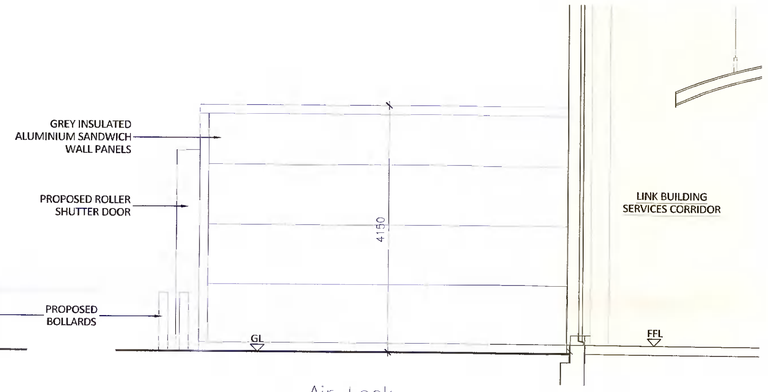

Air Lock
East Elevation
SCALE: 1:50

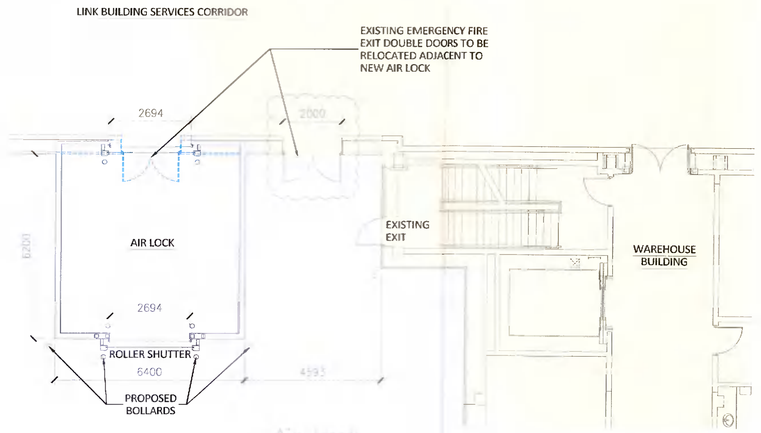

Air Lock
Floor Plan
SCALE: 1:50

Pfizer

PFIZER GRANGE CASTLE,
GRANGE CASTLE BUSINESS PARK,
CLONDALKIN,
DUBLIN 22,
IRELAND.

NOTICE: THIS DRAWING HAS NOT BEEN PUBLISHED. IT IS THE PROPERTY OF PFIZER AND IS FURNISHED TO THE RECIPIENT FOR CONFIDENTIAL USE ONLY. THE RECIPIENT PROMISES AND AGREES TO RETURN THIS DRAWING UPON REQUEST AND AGREES THAT IT SHALL NOT BE REPRODUCED, COPIED, LOANED OR OTHERWISE DISPOSED OF DIRECTLY OR INDIRECTLY, NOR USED FOR ANY OTHER PURPOSE OTHER THAN THAT FOR WHICH IT IS FURNISHED

ips

REV	DATE	DESCRIPTION	DWN	CK'D	APP	PROJ
A	16Dec21	IFP	BDR	ICC	MPD	

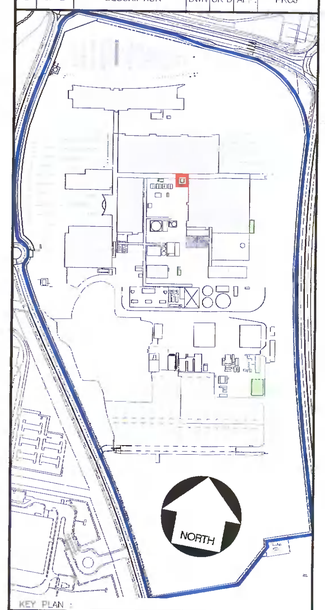

KEY PLAN

IPS DWG. No. —	IPS PRJ. No. 21414
DATE: —	PROJECT No. 1105-940-152-21

BUILDING DETAILS
AIR LOCK

DRAWING TITLE
PLAN & ELEVATIONS

SCALE	DWN	CK'D	APP.
VARIES@A1	BDR	ICC	—

DWG. No.	REVISION
07-ASK-0005	A