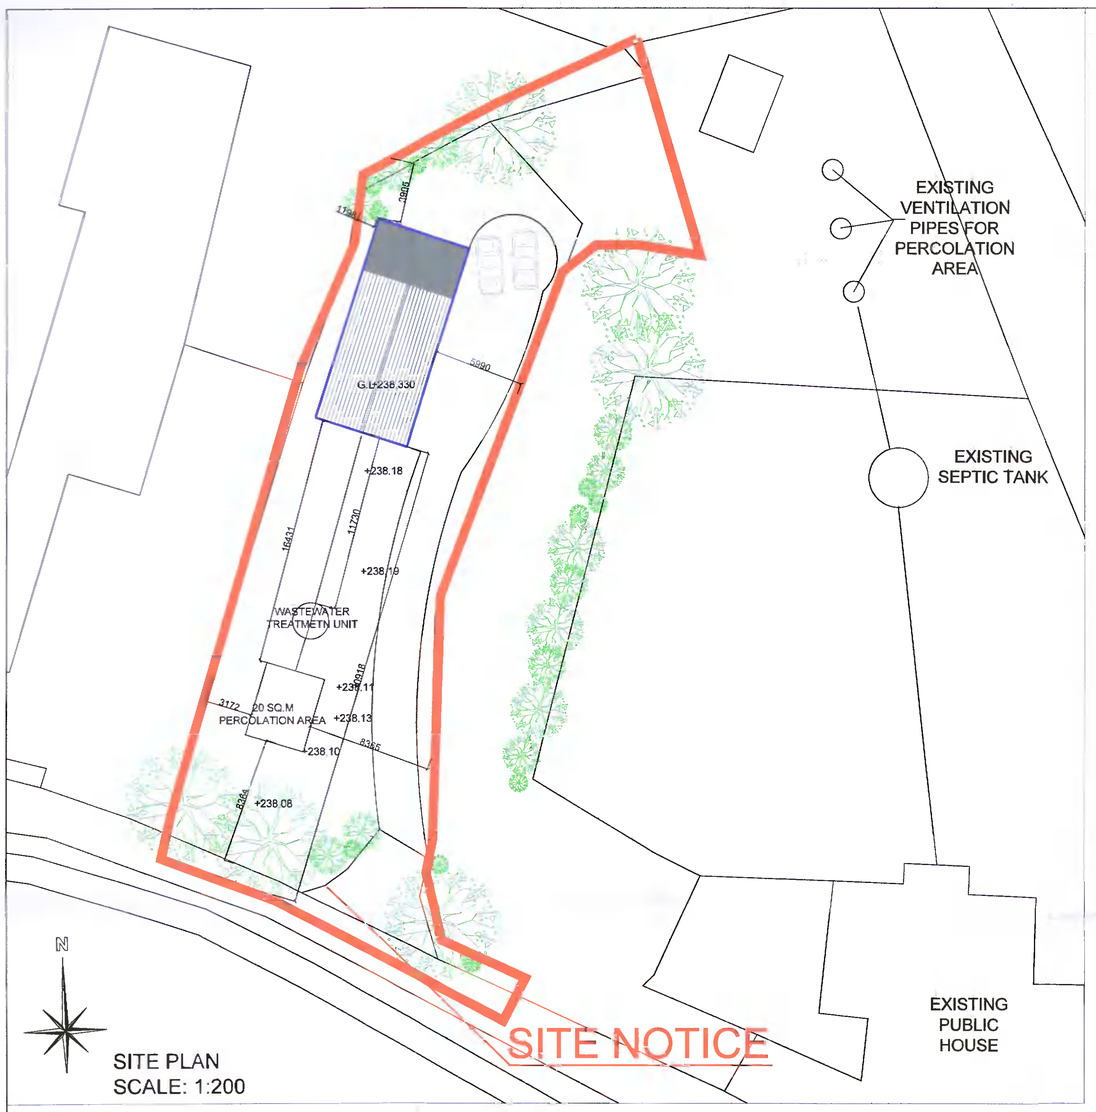


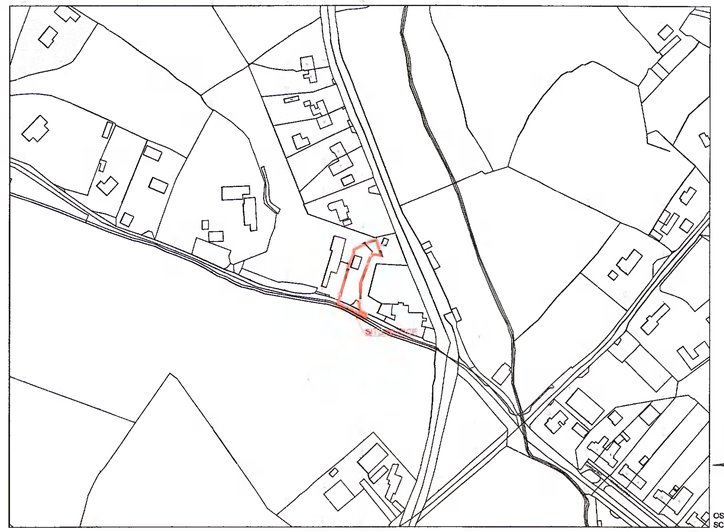


Description
Digital Cartographic Model (DCM)

Publisher / Source:
Ordnance Survey Ireland (OSi)

Data Source / Reference:
PRIME2

File Format
Autodesk AutoCAD (DWG_R2013)

File Name
v_50235604_1.dwg

Clip Extent / Area of Interest (AOI):
LLX,LLY= 703910.5,721859.0
LRX,LRY= 703393.5,721859.0
ULX,ULY= 703910.5,722089.0
URX,URY= 703393.5,722089.0

Projection / Spatial Reference:
Projection= IRENET95_Irish_Transverse_Mercator

Centre Point Coordinates:
X,Y= 703652.0,721874.0

Reference Index:
Map Series | Map Sheets
1:2,500 | 3512-B

Data Extraction Date:
Date= 24-Nov-2021

Source Data Release:
DCLMS Release V1.140.112

Product Version:
Version= 1.3

License / Copyright:
Ordnance Survey Ireland 'Terms of Use' apply.
Please visit 'www.osi.ie/about/terms-conditions'.

© Ordnance Survey Ireland, 2021

Compiled and published by Ordnance Survey Ireland, Phoenix Park, Dublin 8, Ireland.

Unauthorised reproduction infringes Ordnance Survey Ireland and Government of Ireland copyright.

All rights reserved. No part of this publication may be copied, reproduced or transmitted in any form or by any means without the prior written permission of the copyright owners.

The representation on this map of a road, track or footpath is not evidence of the existence of a right of way.

Ordnance Survey maps never show legal property boundaries, nor do they show ownership of physical features.

© Suirbhéireacht Ordanáis Éireann, 2021

Description
Historic 6" Latest Edition

Publisher / Source:
Ordnance Survey Ireland (OSi)

Data Source / Reference:
WW001
Revision Date =
Survey Date =
Levelled Date = 31-Dec-1912

WW002
Revision Date =
Survey Date =
Levelled Date = 31-Dec-1911

KE020
Revision Date =
Survey Date =
Levelled Date = 31-Dec-1922

DN024+024A
Revision Date =
Survey Date = 31-Dec-1936
Levelled Date = 31-Dec-1941

File Format:
Tagged Image File Format (TIFF)

File Name.
R_50235604_1.tif

Clip Extent / Area of Interest (AOI):
LLX,LLY= 703641.0,720057.0
LRX,LRY= 705585.0,720057.0
ULX,ULY= 703641.0,723591.0
URX,URY= 705585.0,723591.0

Projection / Spatial Reference:
IRENET95_Irish_Transverse_Mercator

Centre Point Coordinates.
X,Y = 703652.0,721874.0

Data Extraction Date:
24-Nov-2021

Product Version.
1.3

License / Copyright:
Ordnance Survey Ireland "Terms of Use' apply.
Please visit "www.osi.ie/about/terms-conditions'.

© Ordnance Survey Ireland, 2021

Compiled and published by Ordnance Survey Ireland, Phoenix Park, Dublin 8, Ireland.

Unauthorised reproduction infringes Ordnance Survey Ireland and Government of Ireland copyright.

All rights reserved. No part of this publication may be copied, reproduced or transmitted in any form or by any means without the prior written permission of the copyright owners.

The representation on this map of a road, track or footpath is not evidence of the existence of a right of way.

Ordnance Survey maps never show legal property boundaries, nor do they show ownership of physical features.

© Suirbhéireacht Ordanáis Éireann, 2021

EXISTING SIDE ELEVATION - SCALE 1:100
WORKS FOR RETENTION IN BLUE

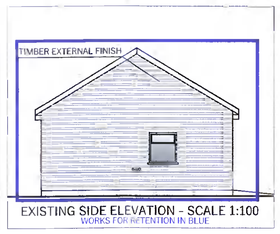


EXISTING SIDE ELEVATION - SCALE 1:100
WORKS FOR RETENTION IN BLUE

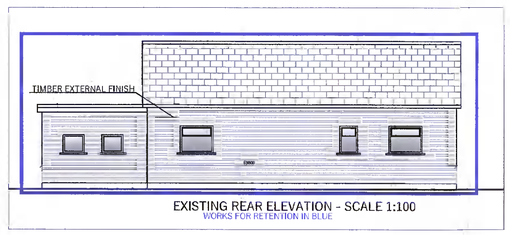


EXISTING REAR ELEVATION - SCALE 1:100
WORKS FOR RETENTION IN BLUE

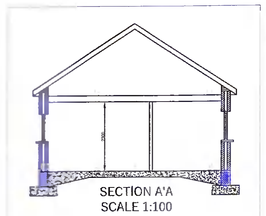

SECTION A'A
SCALE 1:100

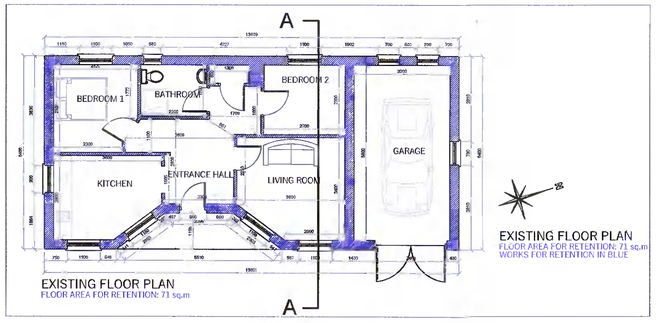


EXISTING FLOOR PLAN
FLOOR AREA FOR RETENTION: 71 sq.m

EXISTING FLOOR PLAN
FLOOR AREA FOR RETENTION: 71 sq.m
WORKS FOR RETENTION IN BLUE

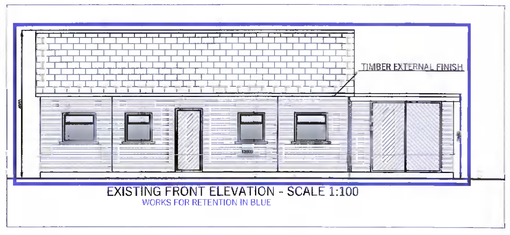


EXISTING FRONT ELEVATION - SCALE 1:100
WORKS FOR RETENTION IN BLUE

Planning Application

Gerard Kelly
Ballyknockan, Valleymount, Co Wicklow.
Phone: 087 6639771
Fax: 045 867902
E: ger@gkas.ie

Arch Services

| | |
|---|---|
| Client- Paddy Eustace | |
| Job- Retention of Existing Cabin | |
| Location- McDonagh's Lane, Brittas Big, Co.Dublin | |
| Title-Existing Plans, Sections, Elevations & Site Plan | |
| Date- Novemeber 21 | Scale-1.100, 1.200, 1.2500 & 1.10560 |
| Dwg no. 21 .001 | Drawn by J.K |