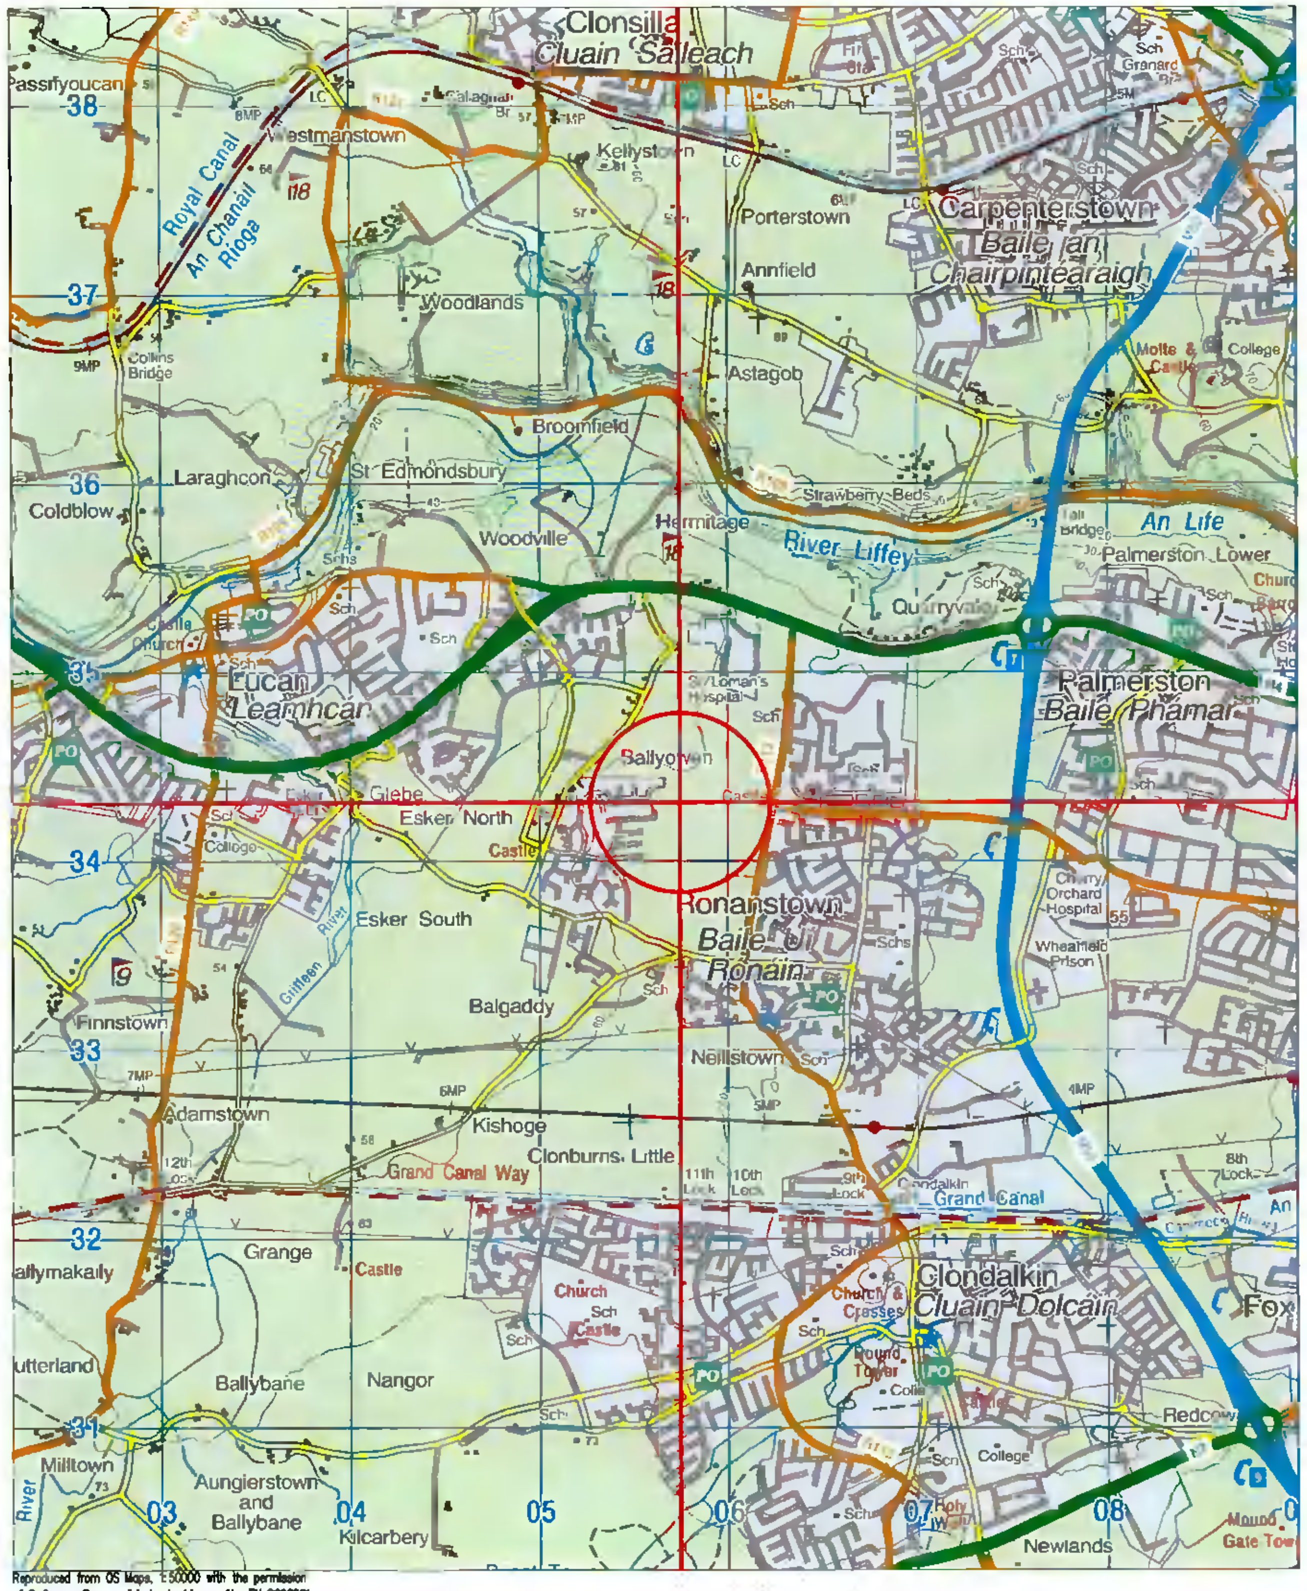

OS LOCATION MAP
SCALE 1:40000

Fig 1. Elevation

Fig 2. Existing Location of H3G Equipment Cabinets

Drawing No.	Drawing Title
DU0194-P / 01	Location Map & Photographs
DU0194-P / 02	Location Map 1
DU0194-P / 03	Location Map 2
DU0194-P / 04	Site Layout Plan
DU0194-P / 05	Elevation 1
DU0194-P / 06	Elevation 2

Drawing No.	Drawing Title
DU0194-P / 07	Elevation 3
DU0194-P / 08	Elevation 4
DU0194-P / 09	Cabinet Details 1
DU0194-P / 10	Cabinet Details 2

SITE COORDINATES

LATITUDE:	53° 20' 55.3736" N	EASTING:	305,748
LONGITUDE:	06° 24' 46.1317" W	NORTHING:	234,314

SITE ENTRANCE GPS COORDINATES

LATITUDE:	53° 20' 57.4176" N	EASTING:	305,693
LONGITUDE:	06° 24' 49.0292" W	NORTHING:	234,376

No.	Revision	Date	By	Ckd
–	PLANNING RETENTION	20.12.21	JK	JC

Three.ie

Three Ireland (Hutchison) Ltd.
28/29 Sir John Rogerson's Quay,
Dublin 2 Ireland
Ireland

cellnex
driving telecom connectivity

charterhouse
INFRASTRUCTURE CONSULTANTS

PLANNING RETENTION

Mosaic Site No.	MDN1143
Original No. Host	DU0194
Original No. Guest 1	–
Original No. Guest 2	–
Host Operator	H3G

Site Name
BAILEY HOUSE,
FONTHILL BUSINESS PARK,
CLONDALKIN,
Co. DUBLIN 22

Title
MOBILE TELECOMMUNICATIONS
INSTALLATION
LOCATION MAP & PHOTOGRAPHS

Designed SOB	Date 20.12.2021	
Drawn JK	Scale AS SHOWN	Rev. –

Dwg No. DU0194-P01