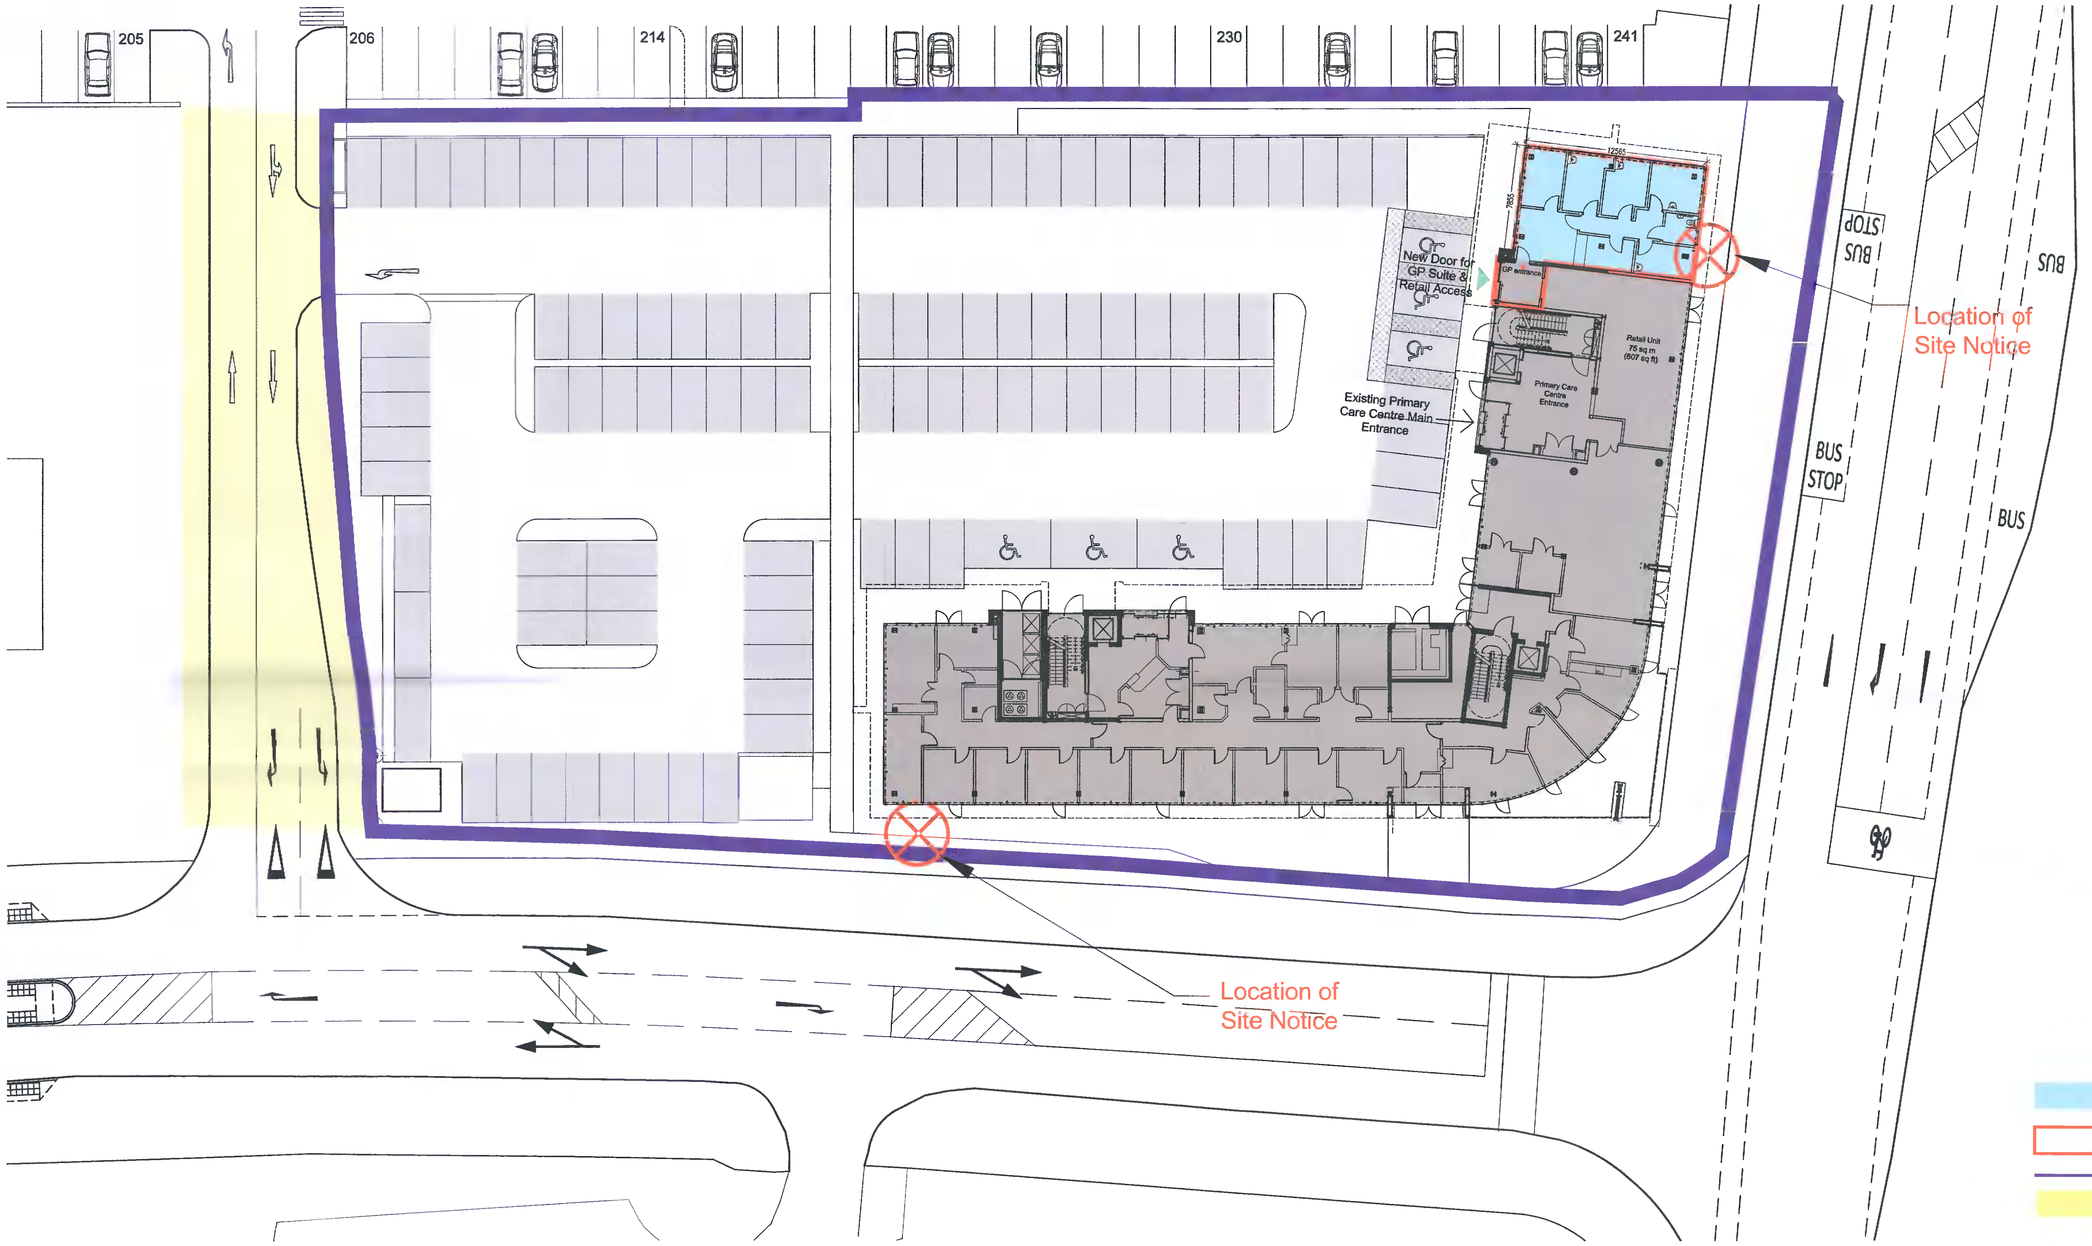

LEGEND

- Area subject to change of use
- Area which this application applies to
- Boundary of owners property
- Way Leave

Proposed Site Plan (Scale 1:200)

Do not scale. Figure dimensions only.
Architect to be informed of any discrepancies.

REV	DATE	DRN	DESCRIPTION
A	16.12.21	JR	Issue for Planning

PAUL BYRNE ARCHITECTS
Priory
Stillorgan Road,
Blackrock,
Dublin A94 X2HI
Tel: +353 1 485 3361
Email: info@paulbyrnearchitects.ie
Web: www.paulbyrnearchitects.ie

©

JOB TITLE: Junction House, Airton Road and Greenhills Road, Tallaght, D24
CLIENT: KTPCC Development Company Limited
DRAWINGS: Proposed Site Plan

Scale:	1:200 @ A1	Drawn:	AOD
Date:	December 2021	Checked	PB
Purpose of Issue:	Planning		
Job No:	20188	Drawing No:	P101
Revision:	A		