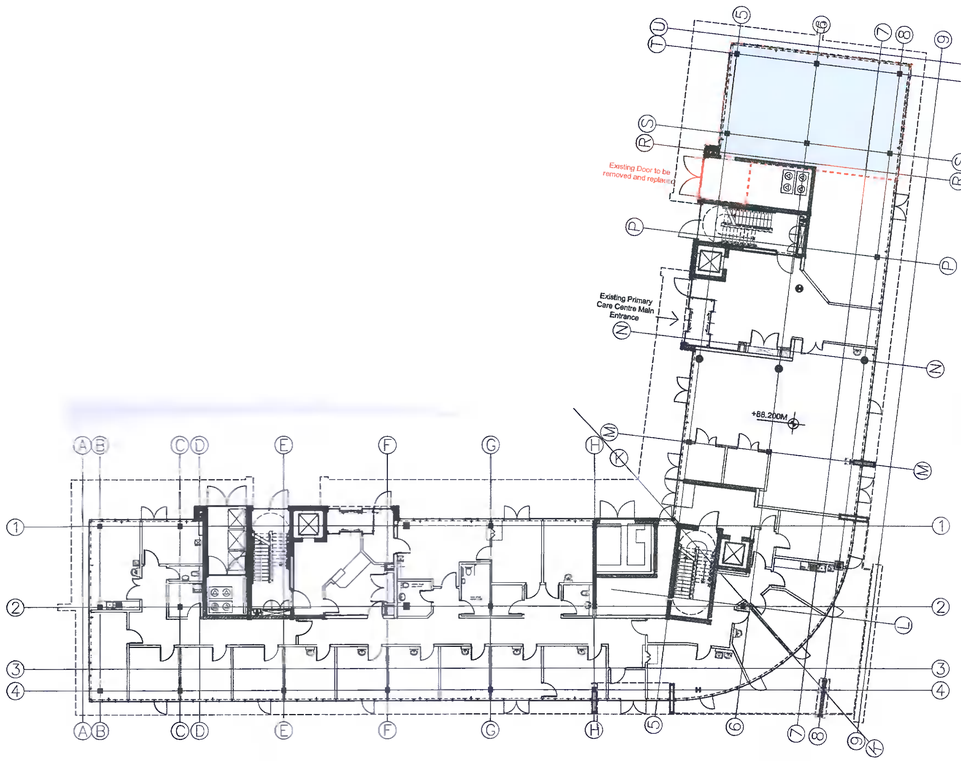

Existing Ground Floor Plan (Scale 1:200)

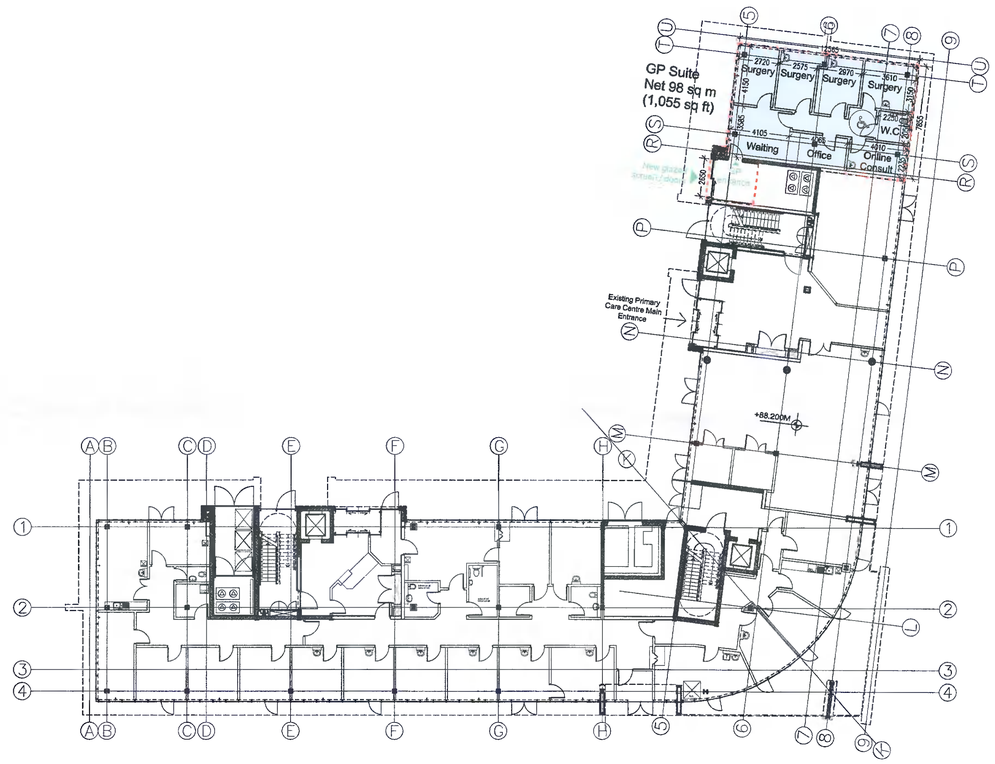

Proposed Ground Floor Plan (Scale 1:200)

Area subject to change of use

Area which this application applies to.

LEGEND

Demolition

Area subject to this Change of Use application. Remainder of area to be retained as Retail Use (subject to previous planning applications SD07A/0106, SD06A/0296) and Medical Use (Subject to previous planning application SD12A/0157, SD15A/0361)

Do not scale. Figure dimensions only.
Architect to be informed of any discrepancies.

REV	DATE	DRN	DESCRIPTION
A	16.12.21	JR	Issue for Planning

PAUL BYRNE ARCHITECTS
Priory
Stillorgan Road,
Blackrock,
DublinA94 X2H8
Tel: +353 1 485 3361
Email: info@paulbyrnearchitects.ie
Web: www.paulbyrnearchitects.ie

JOB TITLE: Junction House, Airton Road and Greenhills Road, Tallaght, D24

CLIENT: KTPCC Development Company Limited

DRAWINGS: Existing & Proposed Ground Floor Plan

Scale: 1:200 @ A1	Drawn: AW
Date: December 2021	Checked: PB
Purpose of Issue: Planning	

Job No:	Drawing No:	Revision:
20188	P102	A