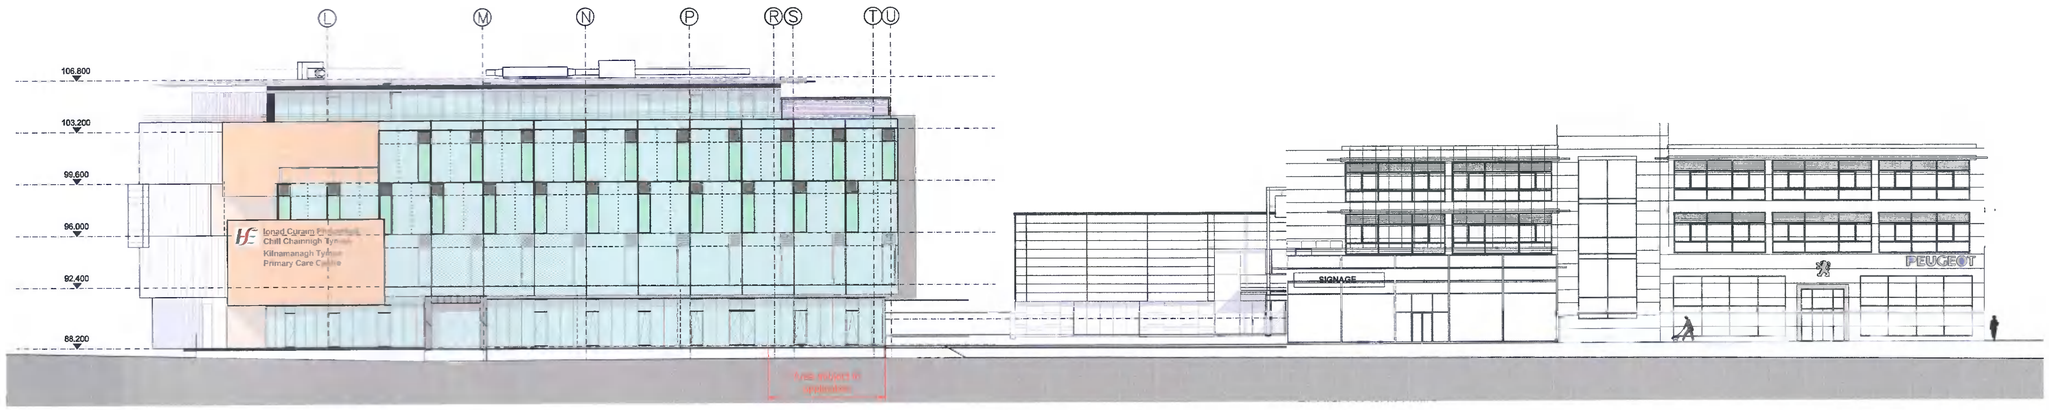

A. Eastern Elevation 1:200@A1

B. Northern Elevation 1:200@A1

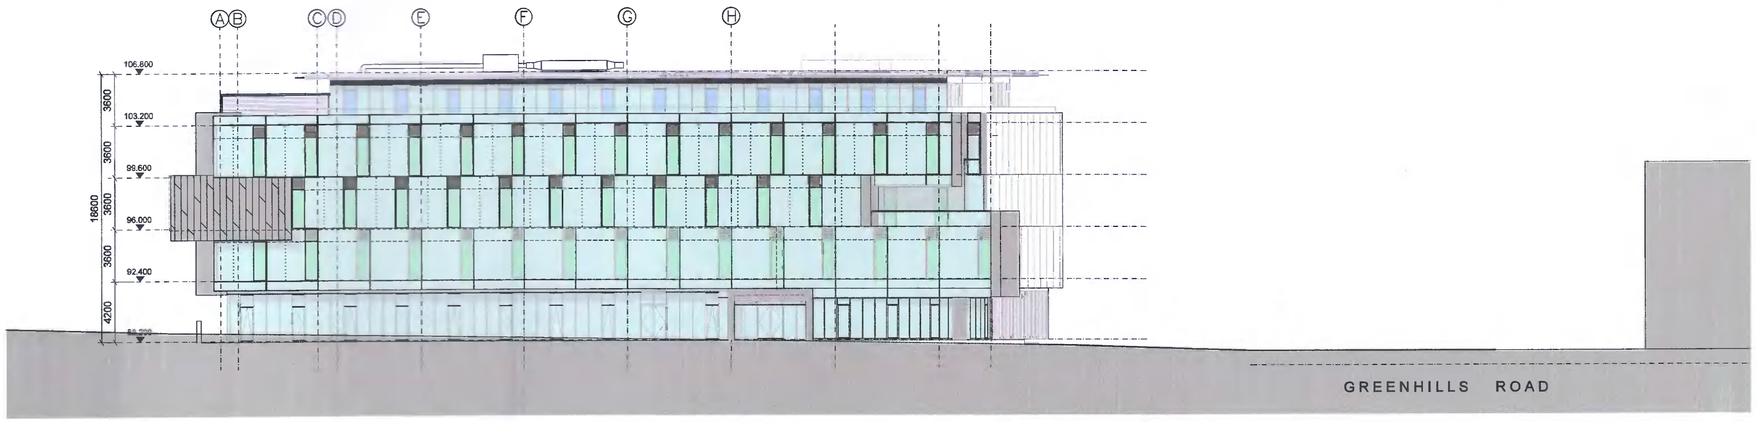

C. Southern Elevation 1:200@A1

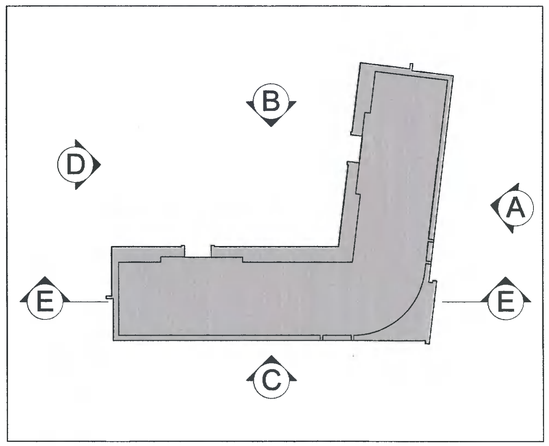

Key Plan 1:500@A1

Do not scale. Figure dimensions only.
Architect to be informed of any discrepancies.

REV	DATE	DRN	DESCRIPTION
A	-.-.21	AW	-

PBA
PAUL BYRNE ARCHITECTS

© Priory Stillorgan Road, Blackrock, Dublin A94 X2H1
Tel: +353 1 485 3361
Email: info@paulbyrnearchitects.ie
Web: www.paulbyrnearchitects.ie

JOB TITLE: Junction House, Airton Road and Greenhills Road, Tallaght, D24
CLIENT: KTPCC Development Company Limited
DRAWINGS: Existing Elevations

Scale: 1:200 @ A1	Drawn: AW
Date: December 2021	Checked: PB
Purpose of Issue: Planning	

Job No:	Drawing No:	Revision:
20188	P201	A