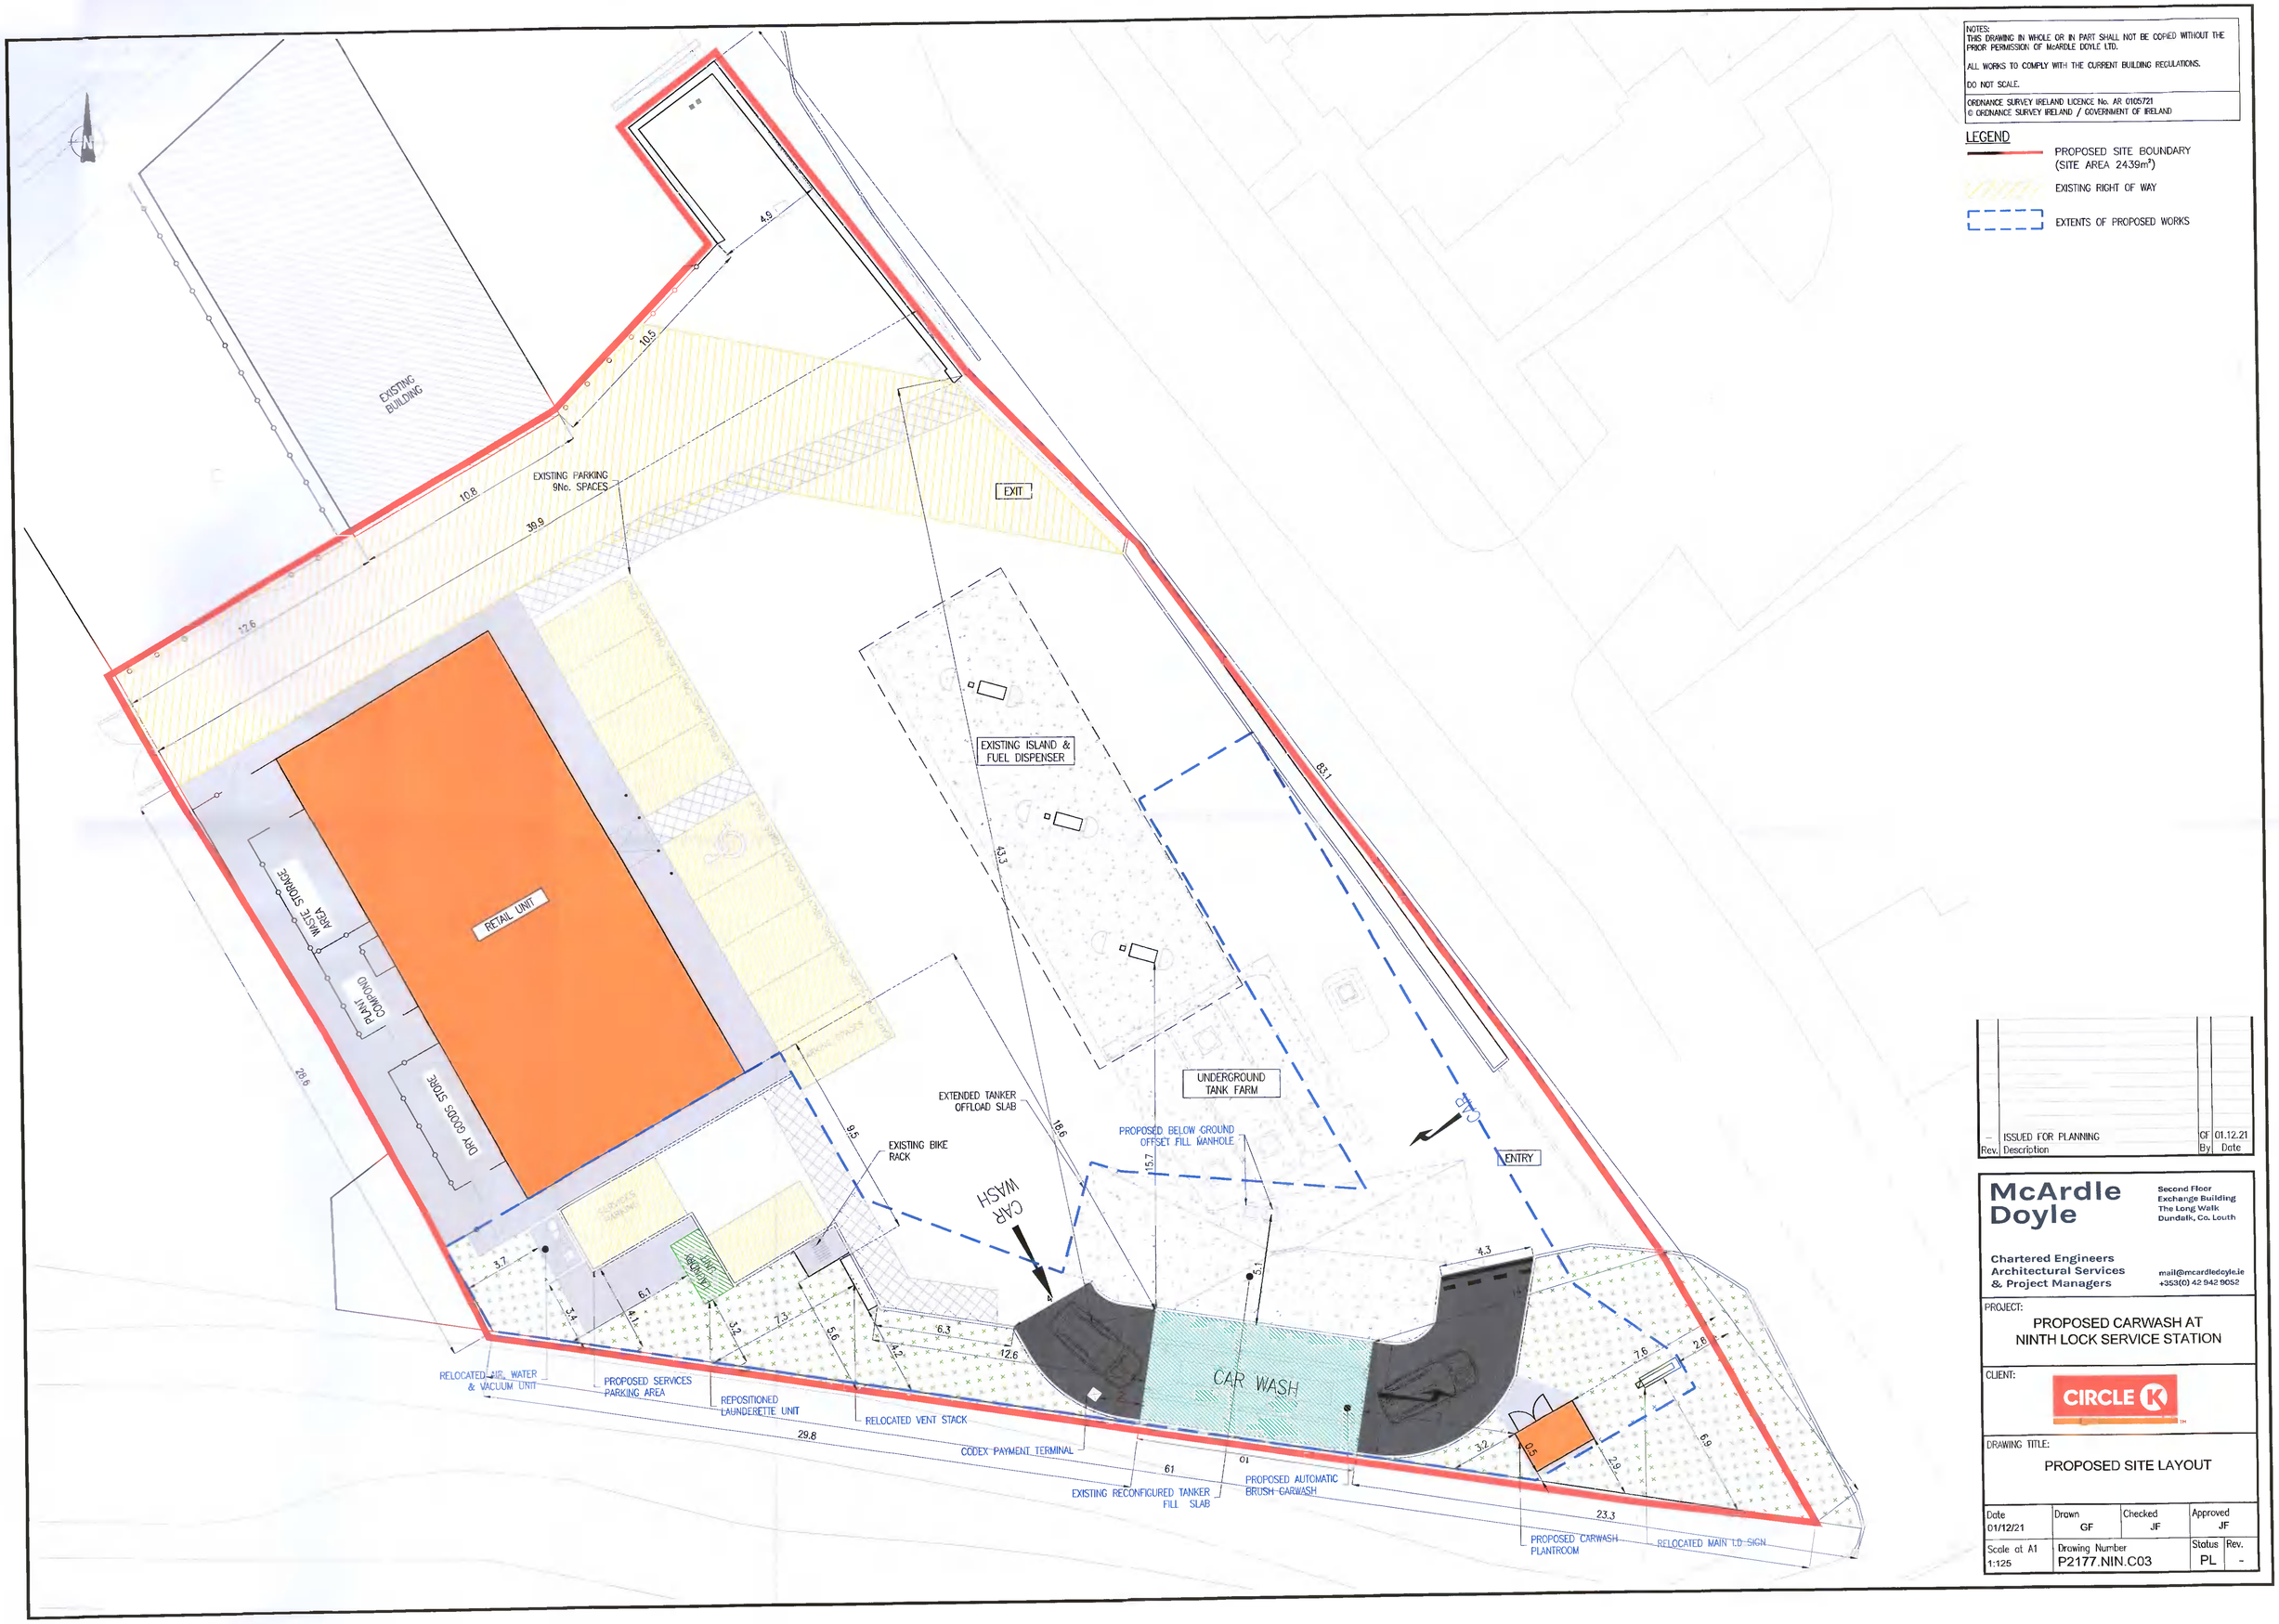

NOTES:
THIS DRAWING IN WHOLE OR IN PART SHALL NOT BE COPIED WITHOUT THE PRIOR PERMISSION OF McARDLE DOYLE LTD.

ALL WORKS TO COMPLY WITH THE CURRENT BUILDING REGULATIONS.

DO NOT SCALE.

ORDNANCE SURVEY IRELAND LICENCE No. AR 0105721
© ORDNANCE SURVEY IRELAND / GOVERNMENT OF IRELAND

LEGEND

- PROPOSED SITE BOUNDARY (SITE AREA 2439m²)
- EXISTING RIGHT OF WAY
- EXTENTS OF PROPOSED WORKS

Rev.	Description	By	Date
–	ISSUED FOR PLANNING	GF	01.12.21

McArdle Doyle
Second Floor
Exchange Building
The Long Walk
Dundalk, Co. Louth

Chartered Engineers
Architectural Services
& Project Managers

mail@mcardledoyle.ie
+353(0) 42 942 9052

PROJECT:
PROPOSED CARWASH AT NINTH LOCK SERVICE STATION

CLIENT:
CIRCLE K

DRAWING TITLE:
PROPOSED SITE LAYOUT

Date	Drawn	Checked	Approved
01/12/21	GF	JF	JF
Scale at A1 1:125	Drawing Number P2177.NIN.C03	Status PL	Rev. –