SIDE ELEVATION
SCALE 1-100

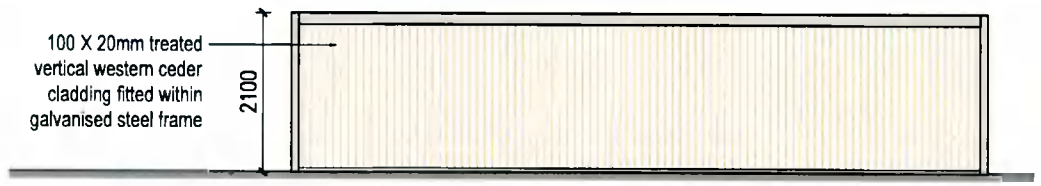

SIDE ELEVATION
SCALE 1-100

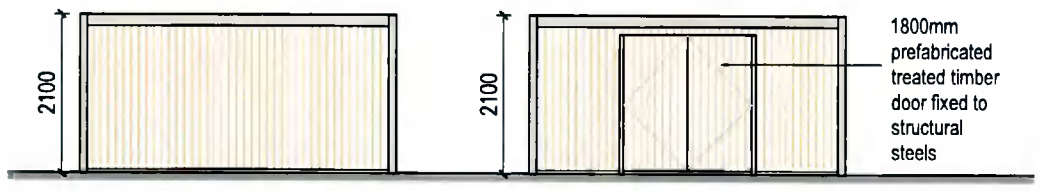

REAR ELEVATION

FRONT ELEVATION

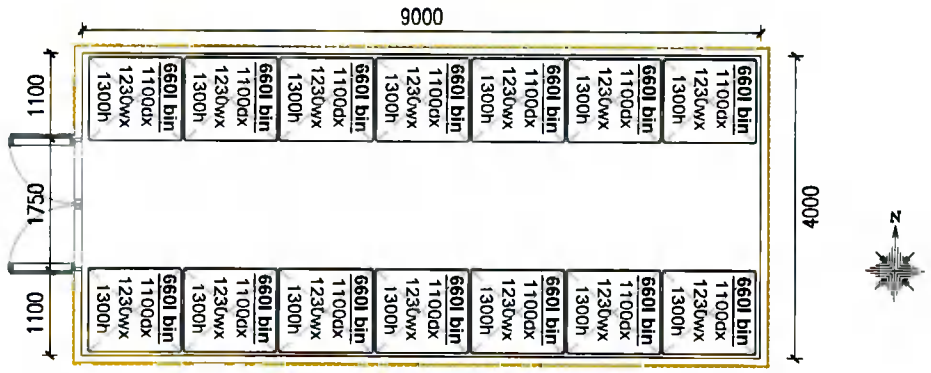

1 / 0103 Bin Store 1 Plan
SCALE 1:100

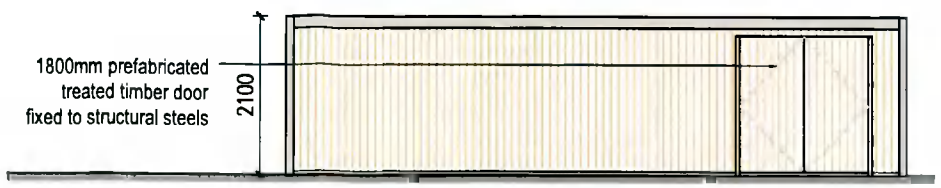

FRONT ELEVATION
SCALE 1-100

REAR ELEVATION
SCALE 1-100

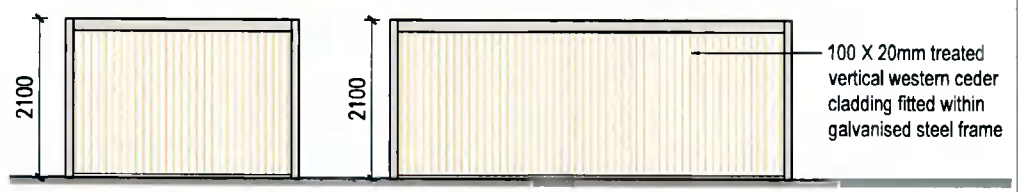

SIDE ELEVATION
SCALE 1-100

SIDE ELEVATION
SCALE 1-100

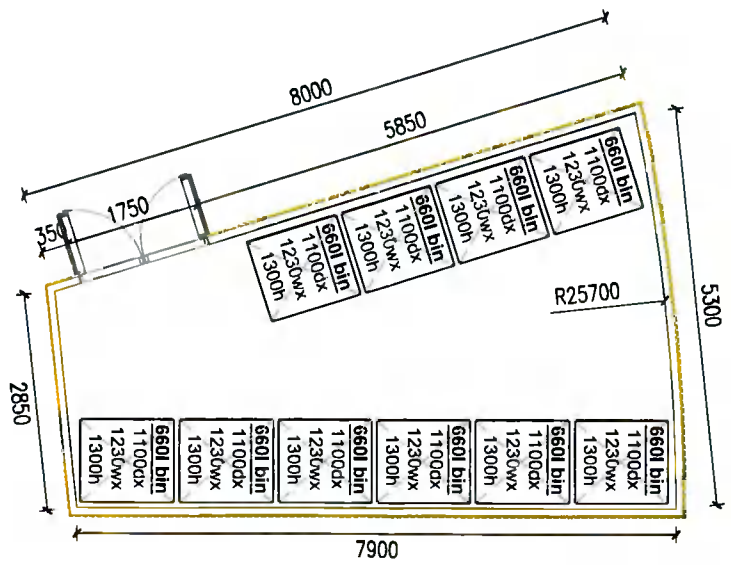

2 / 0103 Bin Store 2 Plan
SCALE 1:100

FRONT ELEVATION
SCALE 1-100

REAR ELEVATION
SCALE 1-100

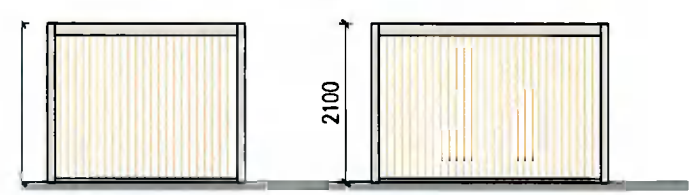

SIDE ELEVATION
SCALE 1-100

SIDE ELEVATION
SCALE 1-100

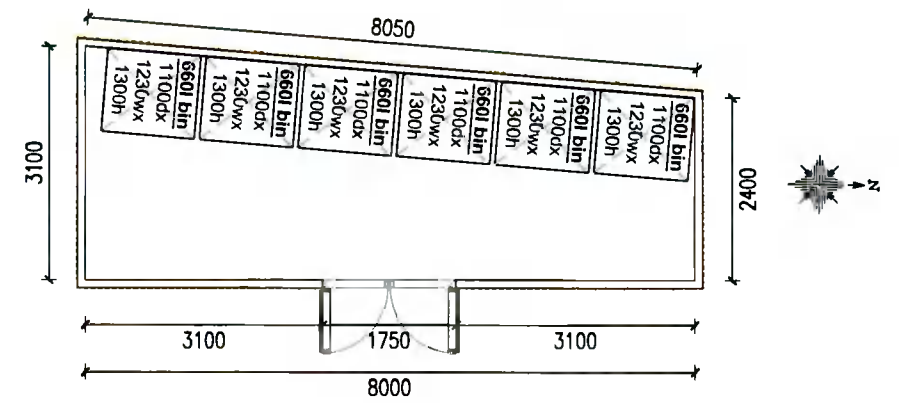

3 / 0103 Bin Store 3 Plan
SCALE 1:100

PLANNING PERMISSION

REVISION	DATE	REVISED DWDESCRIPTION

REVISION	DATE	REVISED DWDESCRIPTION

oppermann associates
ARCHITECTS & INTERIOR DESIGNERS
Unit D1, The Millhouse, The Steelworks, Foley Street, Dublin 1.
Tel (01) 8599800 Fax: (01) 8599899 email. architecture@oppermann.ie

CLIENT	JACKIE GREENE CONSTRUCTION	DRAWN BY	JL
PROJECT	20-772 – RESIDENTIAL DEVELOPMENT AT HAYDENS LANE	CHECKED BY	SOS
DRAWING	BIN STORE 1 & 2 GENERAL ARRANGEMENT DRAWINGS	SCALE	1:50@A3
DRAWING NO	20772– OPP– 00 – ZZ – DR– A – 0103– PP– P01	PLOT DATE	17.12.2021

Copyright © 2020 Oppermann Associates All Rights Reserved. Figured dimensions only to be taken from this drawing. All dimensions to be checked on site. Architects to be informed immediately of any discrepancies before work proceeds.

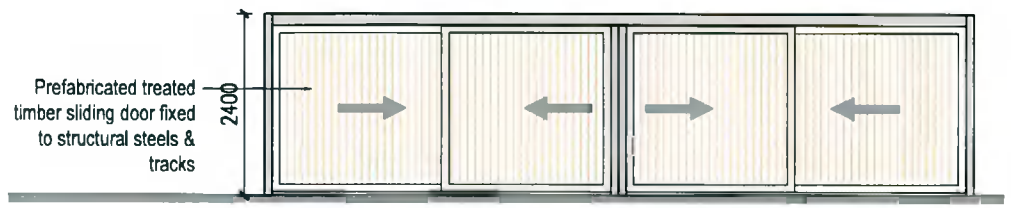

FRONT & REAR ELEVATION
SCALE 1-100

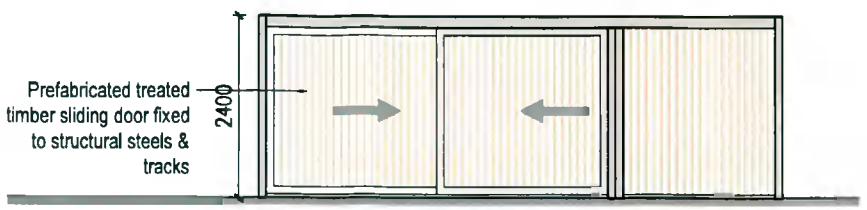

FRONT & REAR ELEVATION
SCALE 1-100

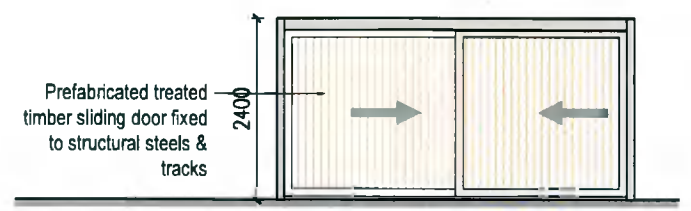

SIDE ELEVATION
SCALE 1-100

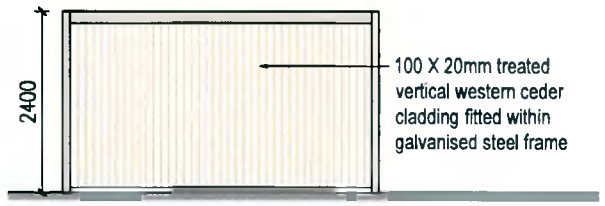

SIDE ELEVATION
SCALE 1-100

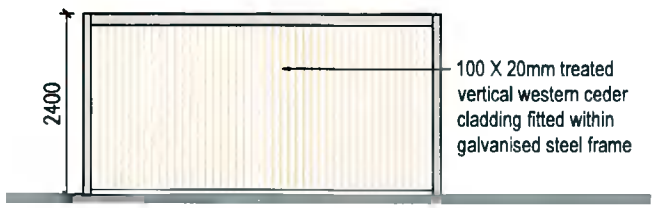

SIDE ELEVATION
SCALE 1-100

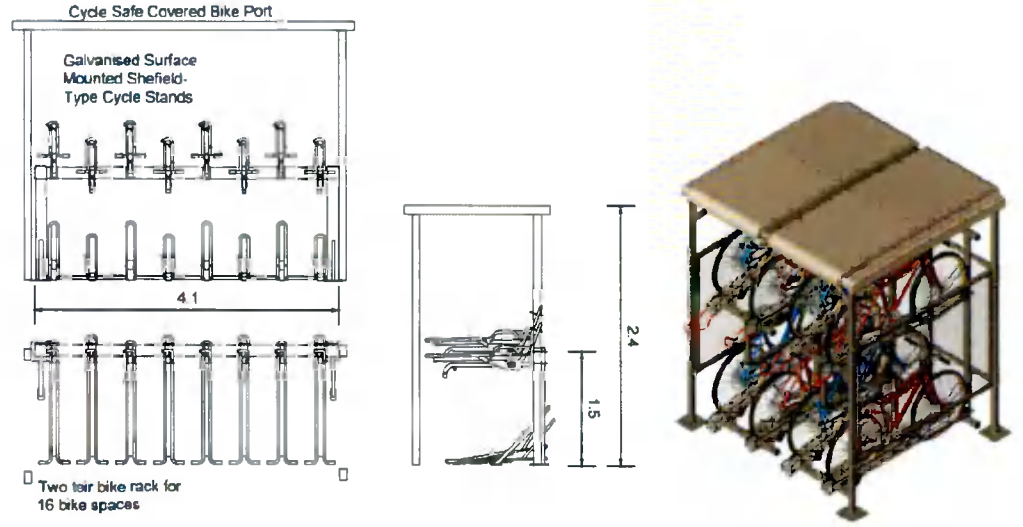

3 / 0104 — 3D of Typical bicycle parking module
SCALE 1:100

TOTAL NUMBER OF BICYCLE SPACES PER SHED = 64

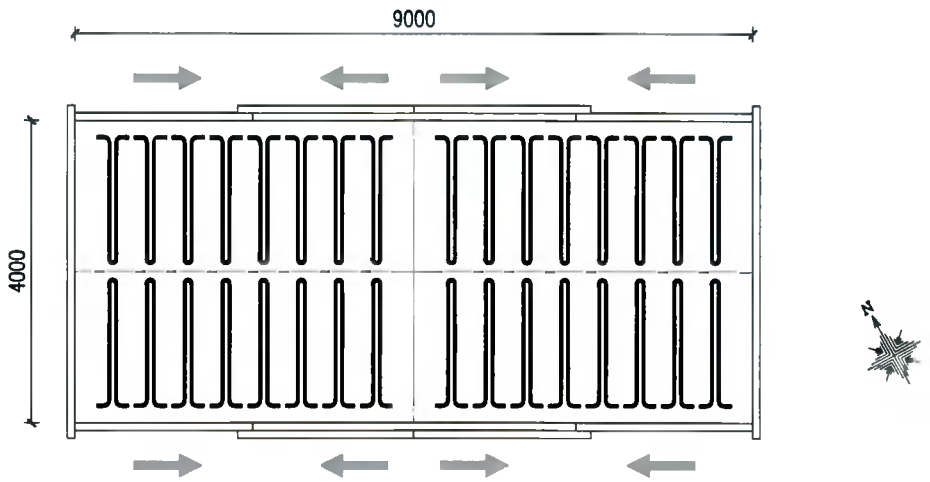

1 / 0104 — Bicycle Store 1 Plan - 4 No double stack modules.
SCALE 1:100

TOTAL NUMBER OF BICYCLE SPACES PER SHED = 48

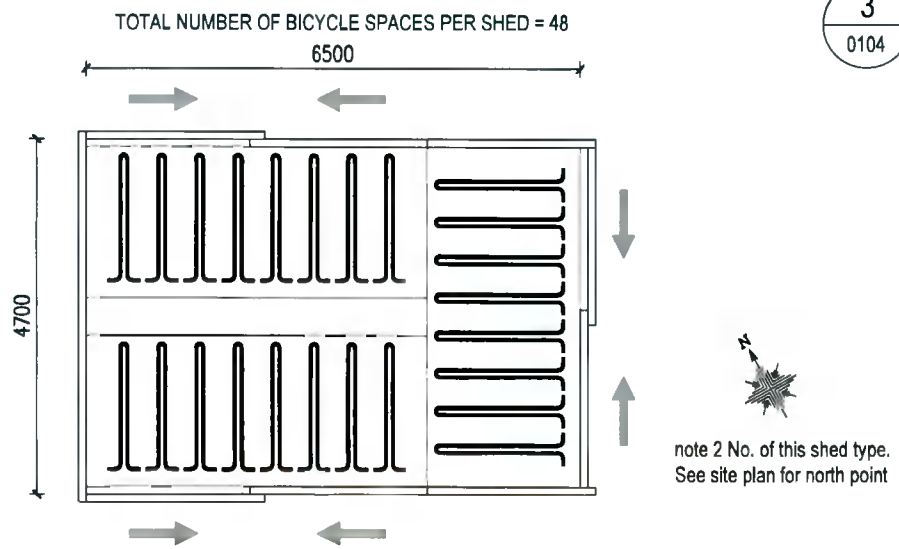

note 2 No. of this shed type.
See site plan for north point

2 / 0104 — Bicycle Store 2&3 Plan - 3 No double stack modules.
SCALE 1:100

PLANNING PERMISSION

REVISION	DATE	REVISED DESCRIPTION	REVISION	DATE	REVISED DESCRIPTION

oppermann associates
ARCHITECTS & INTERIOR DESIGNERS
Unit D1, The Millhouse, The Steelworks, Foley Street, Dublin 1.
Tel: (01) 8899800 Fax: (01) 8899899 email: architecture@oppermann.ie

CLIENT	JACKIE GREENE CONSTRUCTION	DRAWN BY	JL
PROJECT	20-772 – RESIDENTIAL DEVELOPMENT AT HAYDENS LANE	CHECKED BY	SOS
DRAWING	BICYCLE STORE 1,2&3 GENERAL ARRANGEMENT DRAWINGS	SCALE	1:50@A3
DRAWING NO	20772– OPP– 00 – ZZ– DR– A– 0104– PP– P01	PLOT DATE	17.12.2021

Copyright © 2020 Oppermann Associates All Rights Reserved. Figured dimensions only to be taken from this drawing. All dimensions to be checked on site. Architects to be informed immediately of any discrepancies before work proceeds.