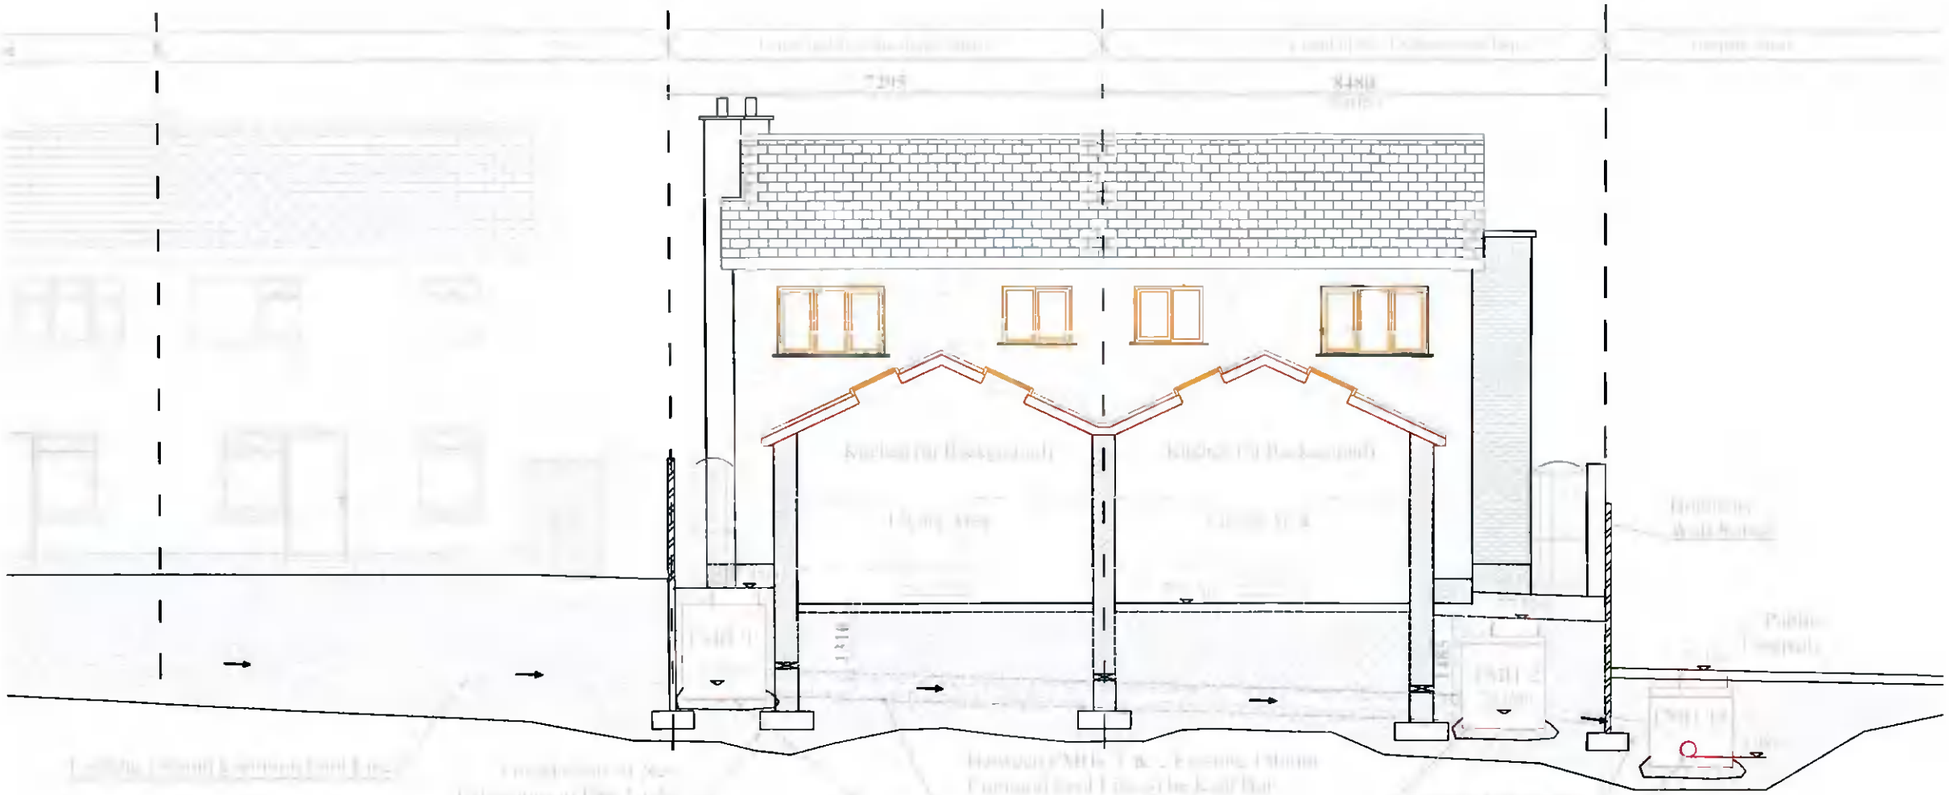

33 Proposed Foul Drainage Section X-X

Scale: 1:100

Planning

COPYRIGHT

No part of this document may be re-produced or transmitted in any format stored in any retrieval system of any nature without the written permission of iStruct Consulting Engineers as copyright holder except as agreed for use on the project for which the document was originally issued

DRAINAGE NOTES:

1) Drainage work to comply with all relevant guidance in TGD Part H and Irish Water's Code of Practice and Standard Details for Wastewater
2) Invert levels of Existing Foul Line at Proposed FMHs '1' and '2' Can Only be Approximated Until The Existing Line is Exposed
3) FMHs '1' and '2' Proposed to be Either 1200mm I.D Pre-cast Concrete Manholes or 1200mm Internal Width Blockwork Manholes

KEYPLAN:

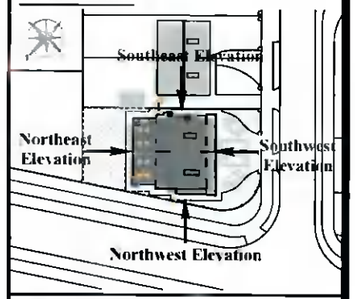

Planning Drawings Only

These drawings should not be used for construction

LEGEND

Rev	Details	Date
-	Issued for review	[illegible]

iSTRUCT CONSULTING ENGINEERS
16 Oakcourt Park, Palmerstown, Dublin 20
E: info@istruct.ie W: istruct.ie T: +353 1 6434547 F: +353 1 6434547

Job title: New House at No. 1 Birchview Drive

Drawing title: Proposed Foul Drainage Section X-X

Drawing No.: 1910 - PG - 1.33

Client: Romaine Nolan

Drawn by:	Checked by:	Scale:
R.O'D.	D.N.	1:100 @A3
Date: 25/10/2021	Rev: -	