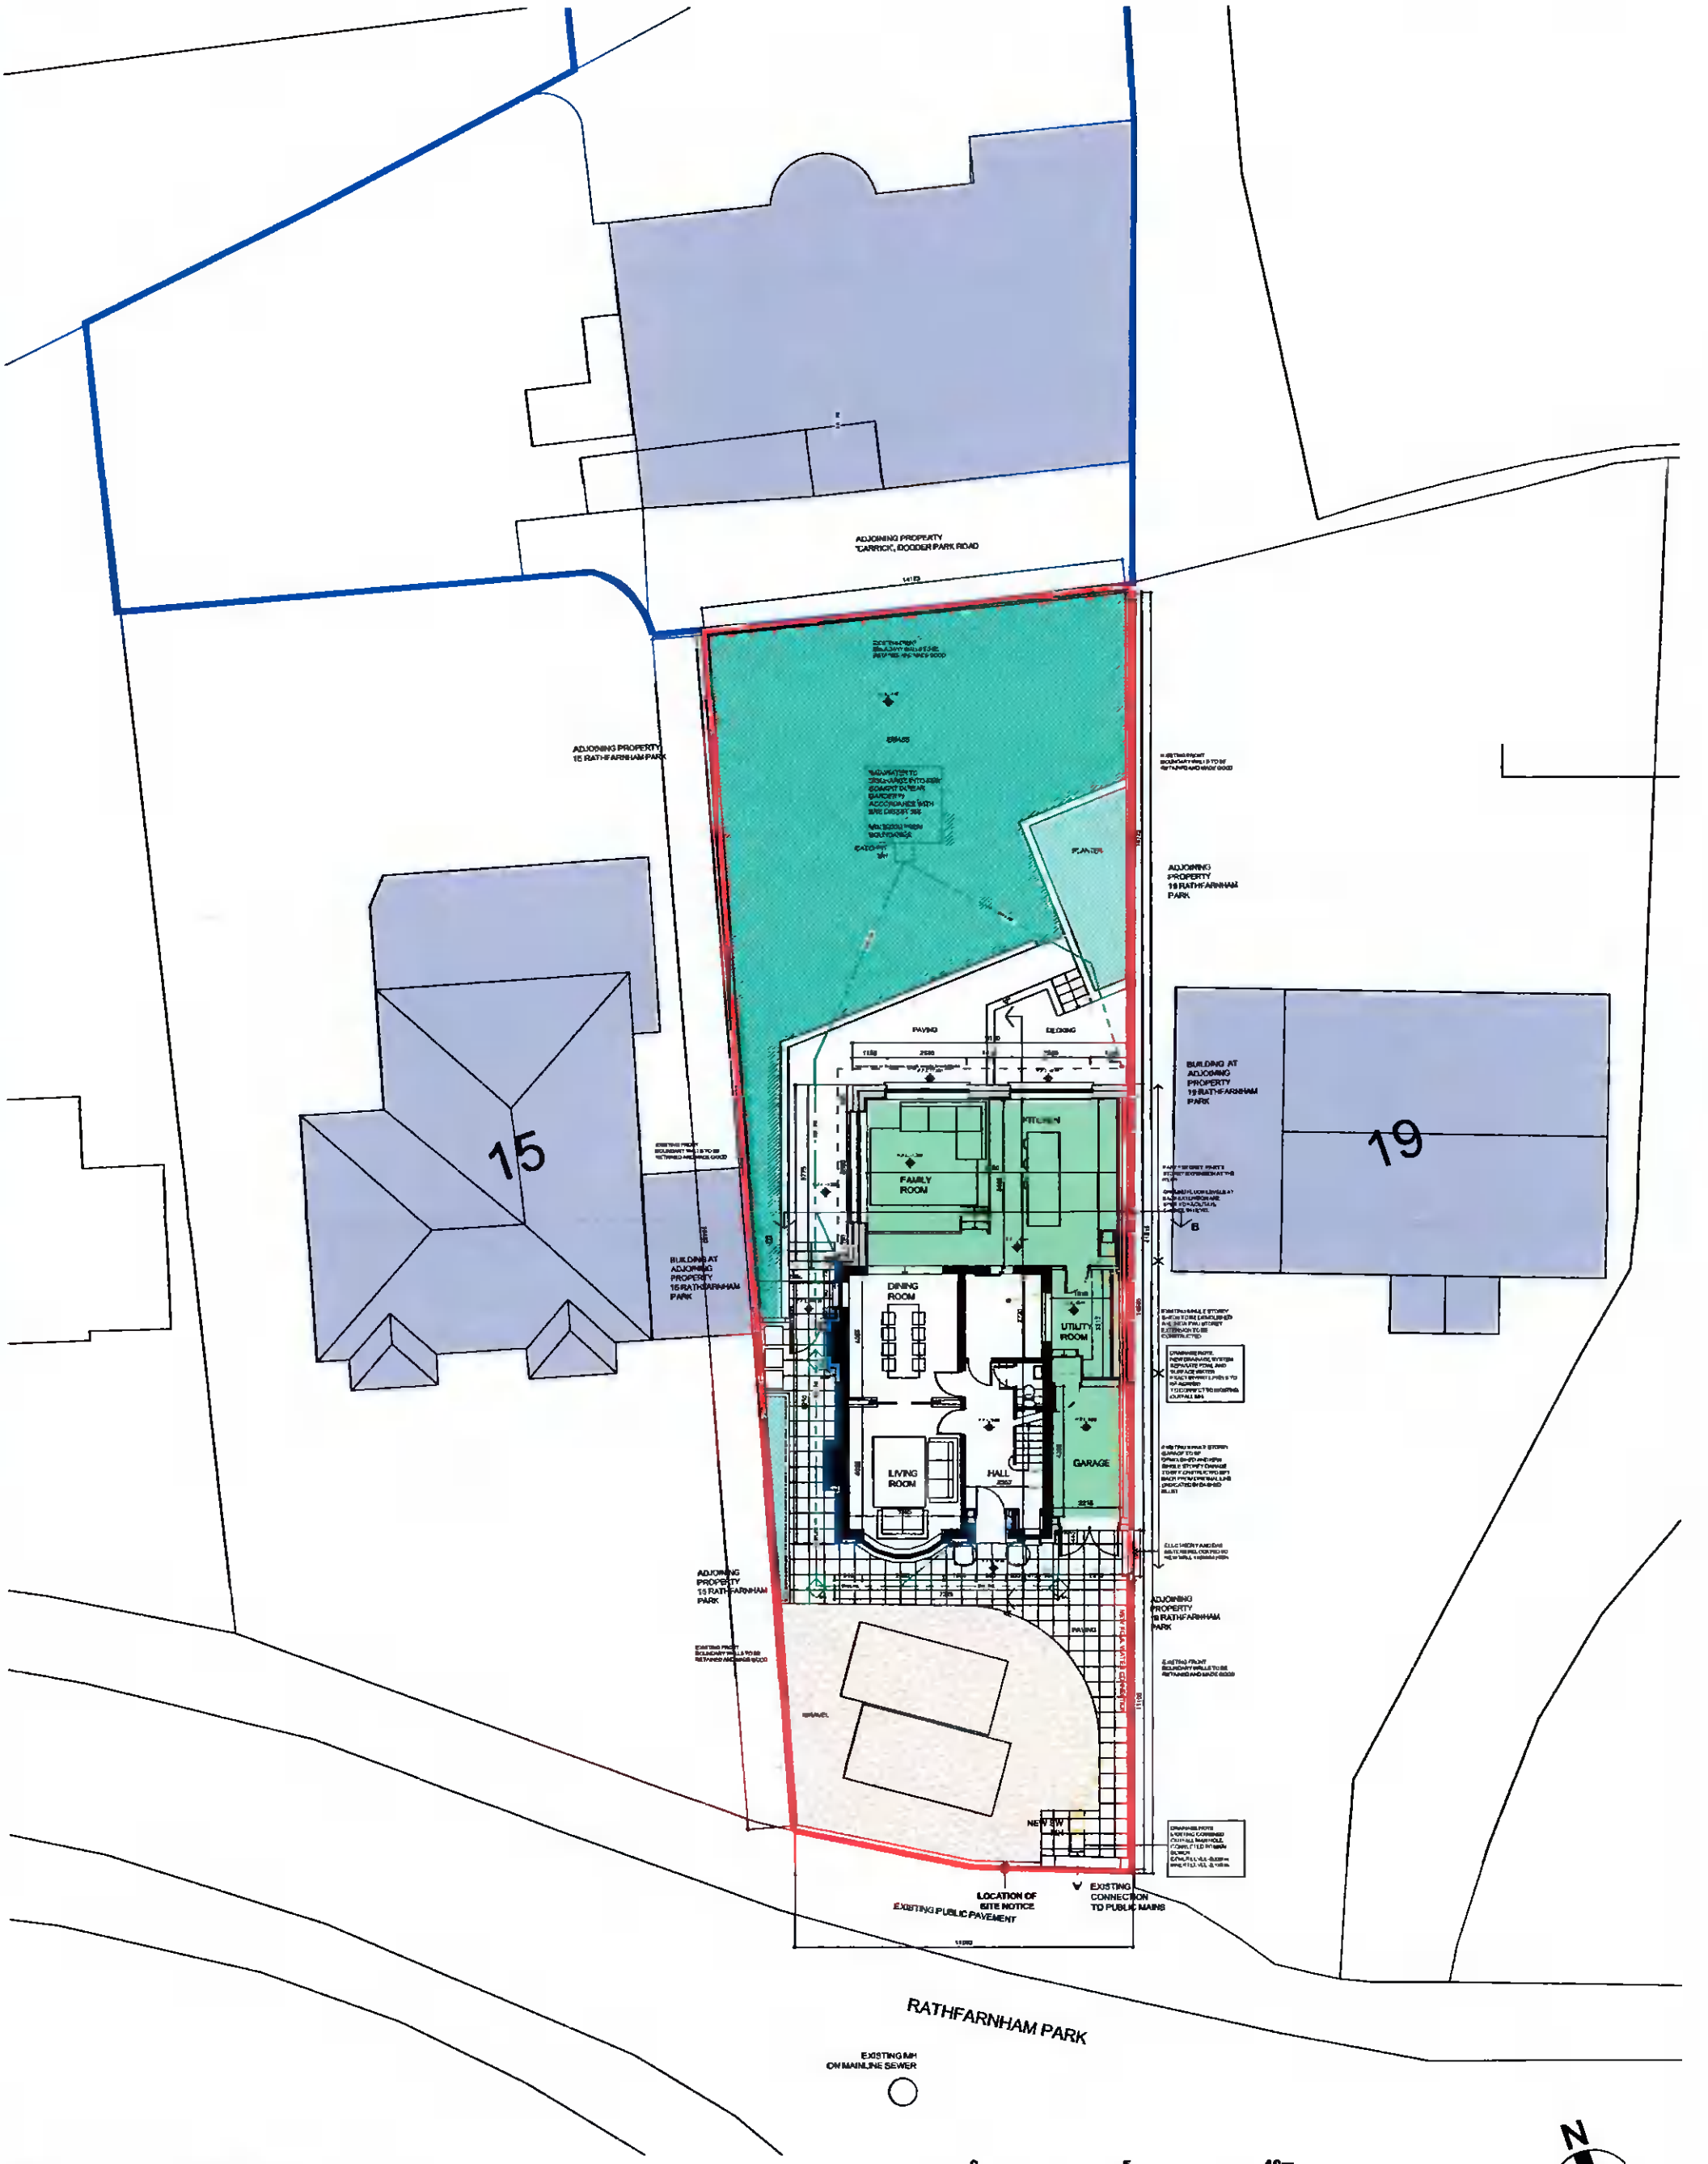


PROPOSED SITE PLAN, Scale: 1/200

ORIGINAL SHEET SIZE = A3

NO DIMENSIONS TO BE SCALED OFF THIS DRAWING
ALL DIMENSIONS TO BE CHECKED ON SITE
THE DRAWING IS COPYRIGHT
SPOT LEVELS SHOWN IN RELATION TO GROUND FLOOR LEVEL

| REV | DATE | DRN | NOTES |
|---|---|---|---|
| A | 05.01.21 | AL | ISSUED FOR PLANNING |

ARANZAZU LERA ANTON ARCHITECT
141 RATHFARNHAM ROAD, RATHFARNHAM, DUBLIN 14
T 0871027162 E aleranton@gmail.com

| | | | | | | | |
|---|---|---|---|---|---|---|---|
| DWG. SERIES | 3.1 PLANNING | | | | | | |
| PROJECT | PROPOSED HOUSE EXTENSION AT ST KEVIN'S, 17 RATHFARNHAM PK, D 14 | | | | | JOB NO | 21-101 |
| DRN TITLE | PROPOSED SITE PLAN | | | | | DATE | 23.12.21 |
| CLIENT | WILLIAM JUDGE | DRN BY | AL | SCALE | 1:200 | DWG NO | 3.1_105 REV A |