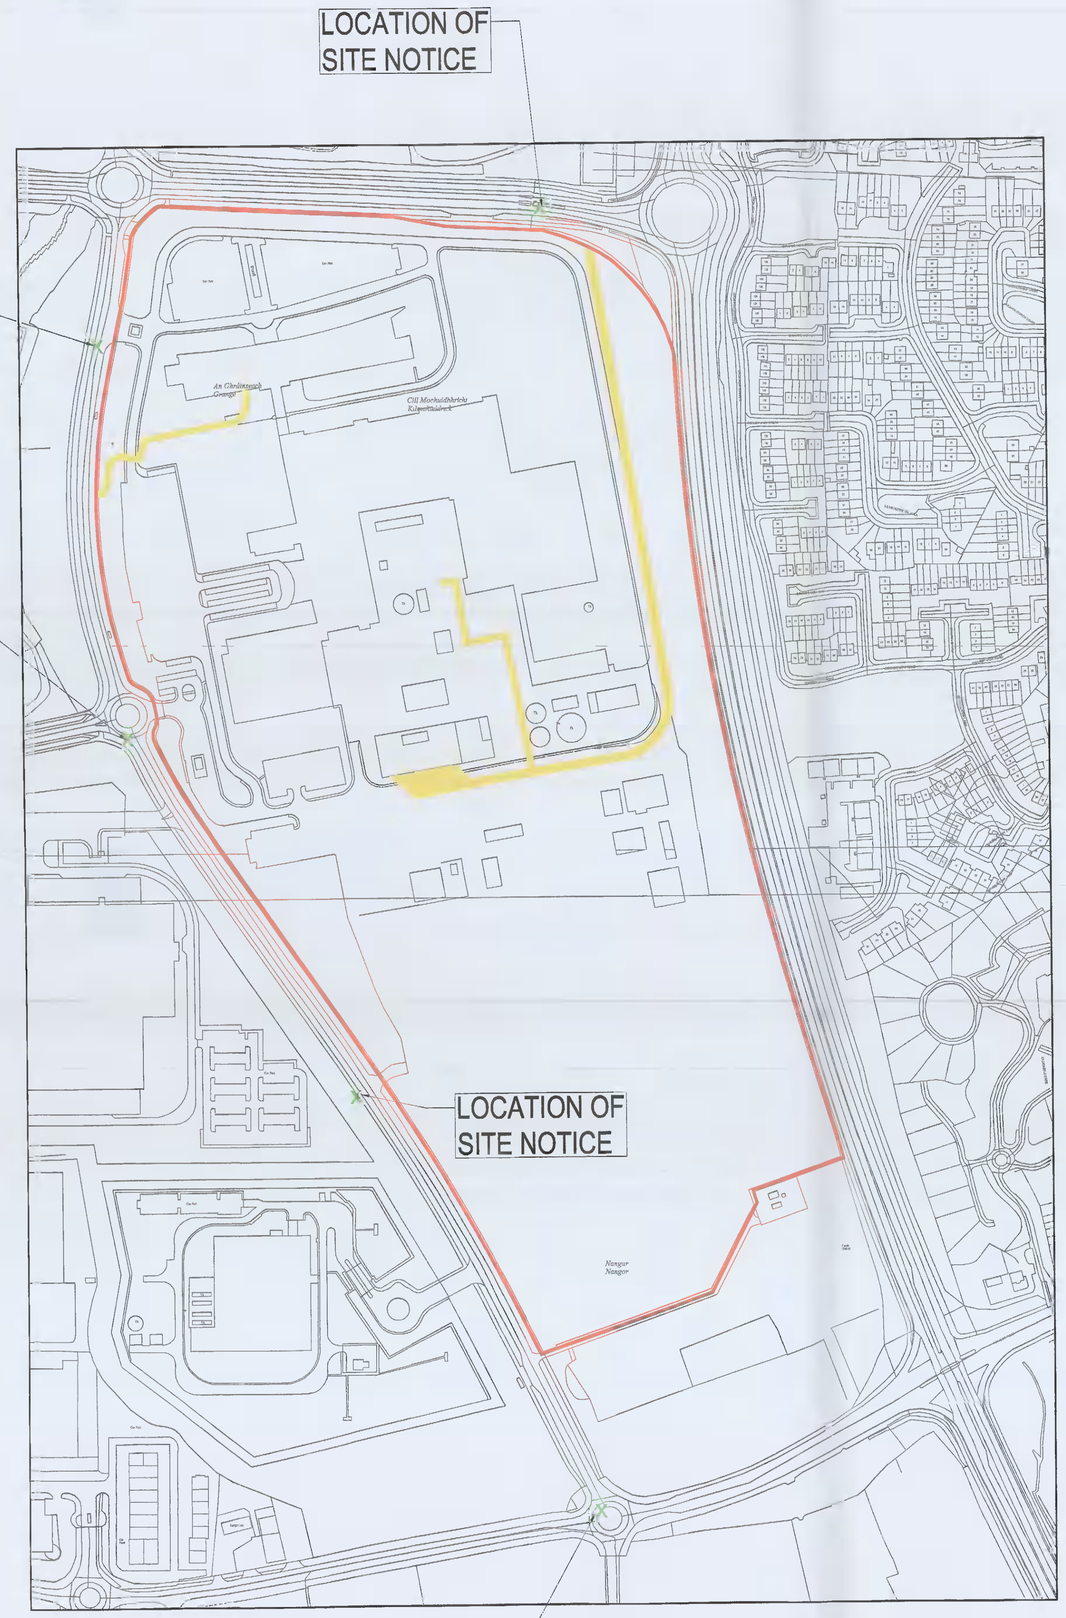

SITE LOCATION PLAN SCALE 1:2500@A0

NORTH

Description:
Digital Cartographic Model (DCM)

Publisher / Source:
Ordnance Survey Ireland (OSI)

Data Source / Reference:
PRIME2

File Format:
Autodesk AutoCAD (DWG_R2013)

File Name:
v_50236448_1.dwg

Clip Extent / Area of Interest (AOI):
LLX,LLY= 703895.0,731446.5
LRX,LRY= 704725.0,731446.5
ULX,ULY= 703895.0,732061.5
URX,URY= 704725.0,732061.5

Projection / Spatial Reference:
Projection= IRENET95_Irish_Transverse_Mercator

Centre Point Coordinates:
X,Y= 704310.0,731754.0

Reference Index:
Map Series | Map Sheets
1:2,500 | 3325-B
1:2,500 | 3326-A
1:2,500 | 3261-C
1:2,500 | 3260-D

Data Extraction Date:
Date= 29-Nov-2021

Source Data Release:
DCLMS Release V1.146.112

Product Version:
Version= 1.3

License / Copyright:
Ordnance Survey Ireland Terms of Use apply.
Please visit 'www.osi.ie/about/terms-conditions'.

© Ordnance Survey Ireland, 2021

Pfizer

PFIZER GRANGE CASTLE,
GRANGE CASTLE BUSINESS PARK,
CLONDALKIN,
DUBLIN 22,
IRELAND.

NOTICE: THIS DRAWING HAS NOT BEEN PUBLISHED. IT IS THE PROPERTY OF PFIZER, AND IS FURNISHED TO THE RECIPIENT FOR CONFIDENTIAL USE ONLY. THE RECIPIENT PROMISES AND AGREES TO RETURN THIS DRAWING UPON REQUEST AND AGREES THAT IT SHALL NOT BE REPRODUCED, COPIED, LOANED OR OTHERWISE DISPOSED OF DIRECTLY OR INDIRECTLY, NOR USED FOR ANY OTHER PURPOSE OTHER THAN THAT FOR WHICH IT IS FURNISHED

MEA McElroy Associates
CHARTERED ENGINEERS
69 Lesson St, Lower, Dublin 2, D02 Y904 Tel: 661 2000 E Mail: info@mea.ie Web: www.mea.ie

WAYLEAVE
PROPOSED APPLICATION SITE

REV.	DATE	DESCRIPTION	DWN	CK'D	APP.	PROJ
A	22nd Dec 2021	ISSUED FOR PLANNING	DK	IMCG	MMCI	1100-000-362-21

KEY PLAN :

DATE: 22-12-2021
PROJECT No: 1100-000-362-21

REBRANDING:
EXTERNAL SIGNAGE

DRAWING TITLE
SITE LOCATION MAP

SCALE	DWN	CK'D	APP.
1:2500	DK	IMCG	MMCI

DWG. NO. 31165/MEA/00/ASK/0028
REVISION A