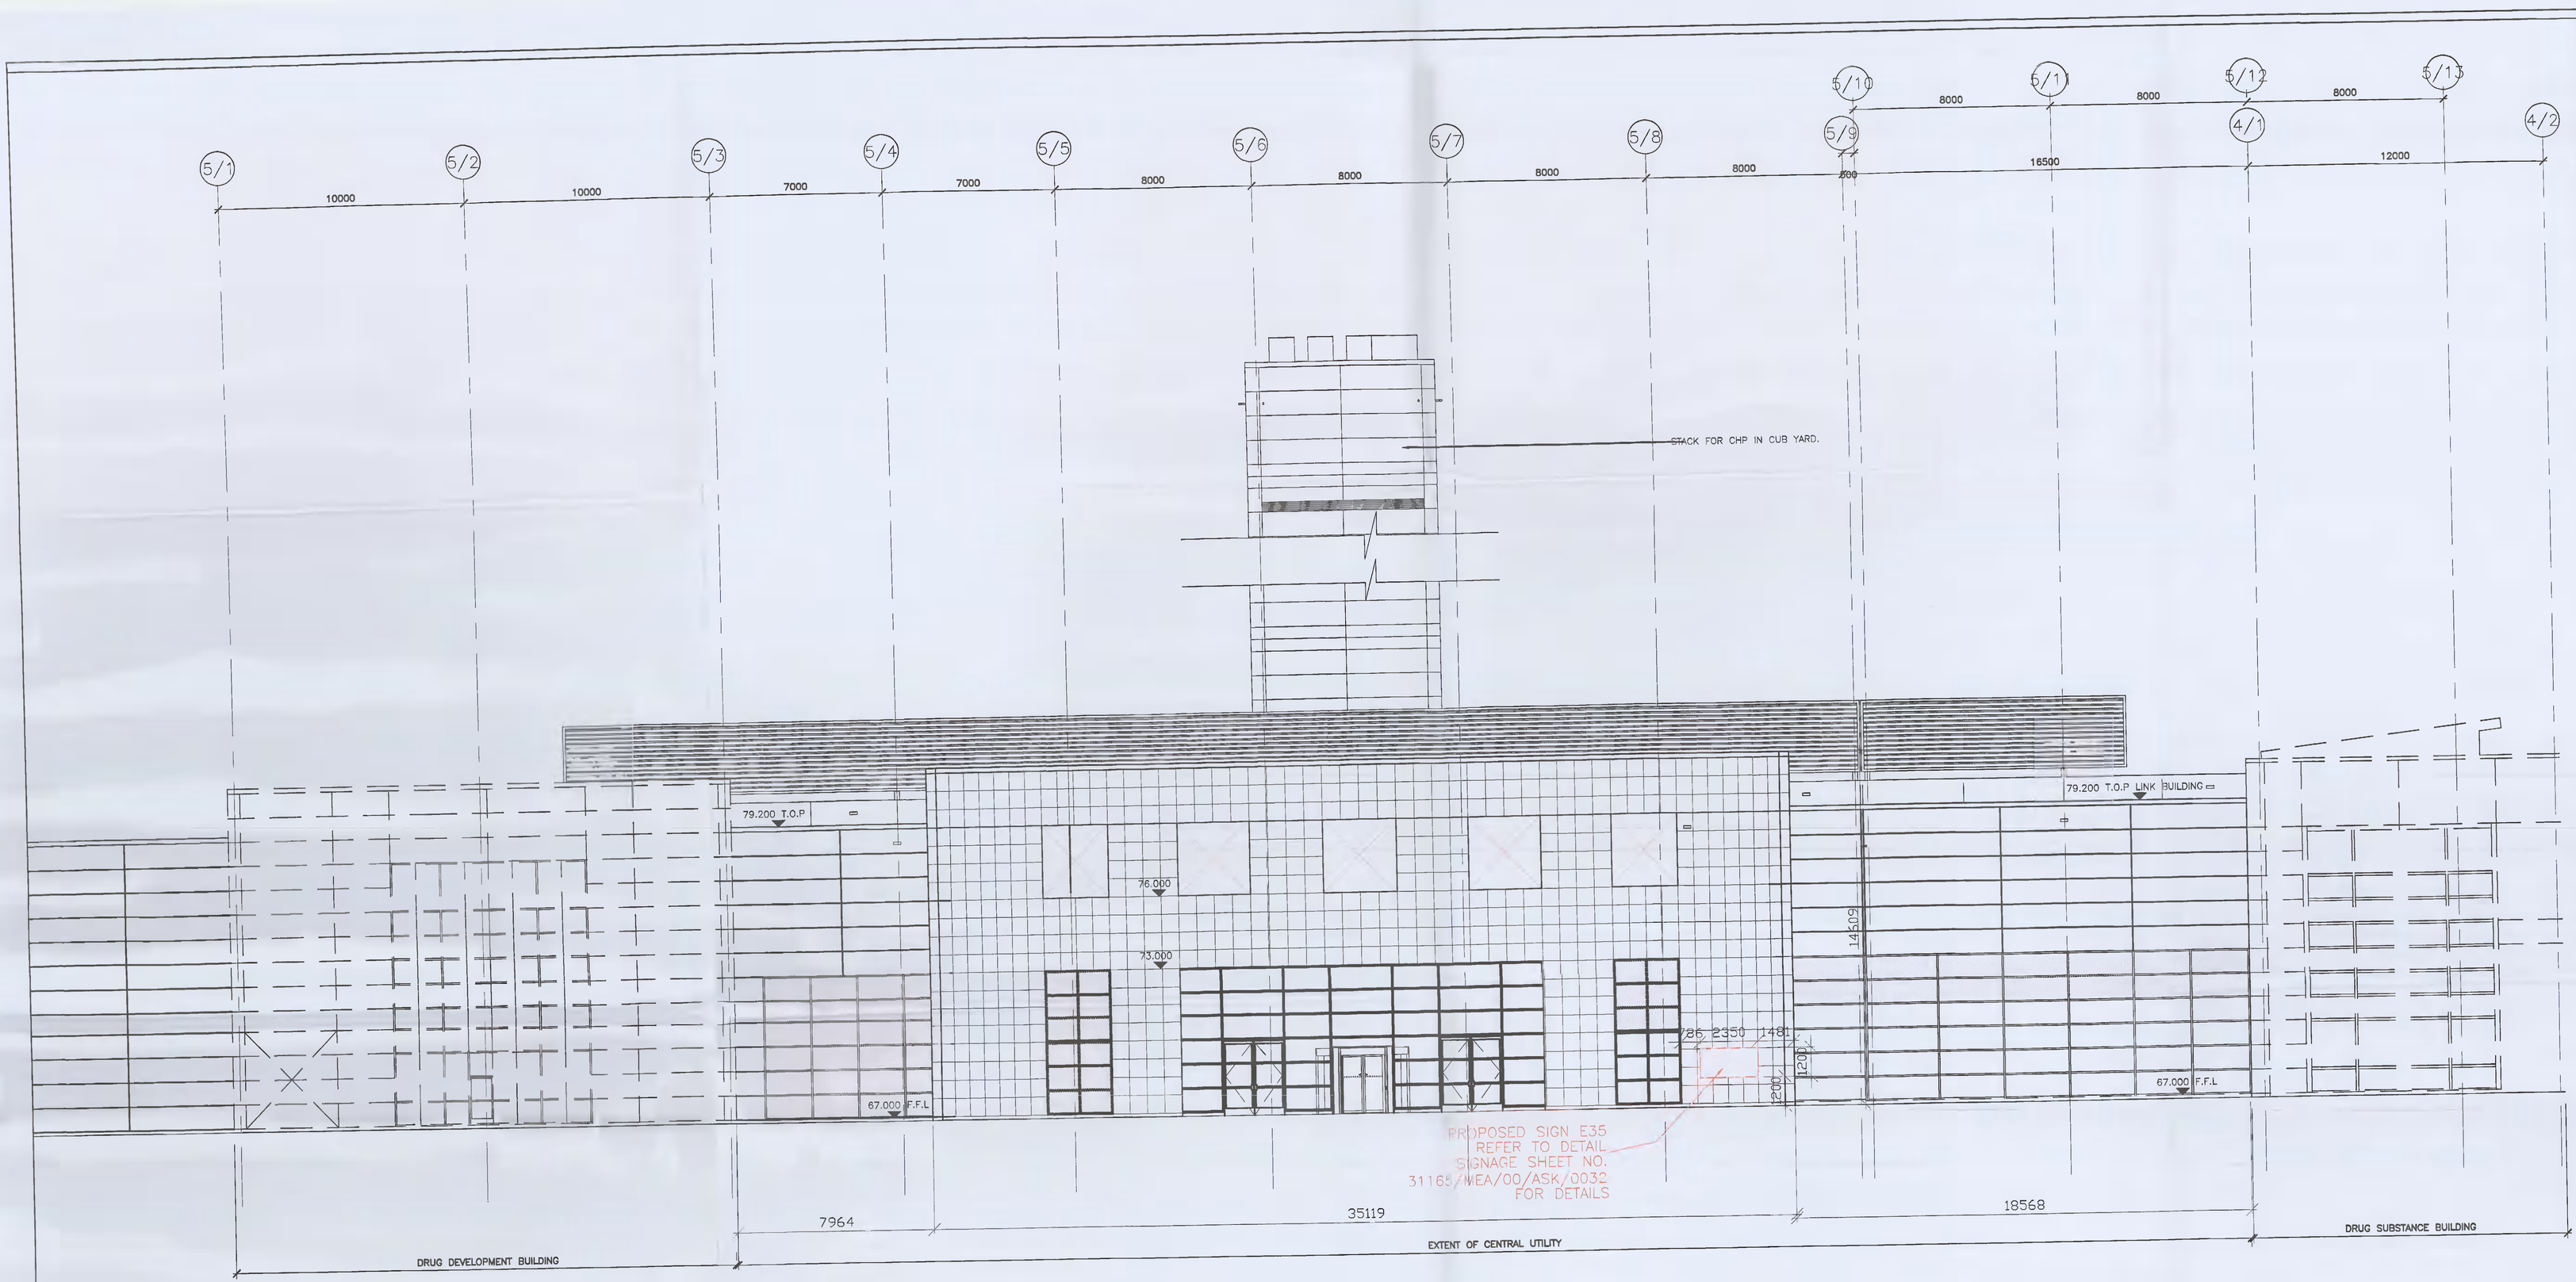

1 / 0502 CENTRAL UTILITY WEST ELEVATION
1:100 @A0

Pfizer

PFIZER GRANGE CASTLE,
GRANGE CASTLE BUSINESS PARK,
CLONDALKIN,
DUBLIN 22,
IRELAND.

NOTICE: THIS DRAWING HAS NOT BEEN PUBLISHED. IT IS THE PROPERTY OF PFIZER AND IS FURNISHED TO THE RECIPIENT FOR CONFIDENTIAL USE ONLY. THE RECIPIENT PROMISES AND AGREES TO RETURN THIS DRAWING UPON REQUEST AND AGREES THAT IT SHALL NOT BE REPRODUCED, COPIED, LOANED OR OTHERWISE DISPOSED OF DIRECTLY OR INDIRECTLY, NOR USED FOR ANY OTHER PURPOSE OTHER THAN THAT FOR WHICH IT IS FURNISHED

MEA McElroy Associates
ENGINEERS & PLANNERS
69 Leeson St, Lower, Dublin 2, D02 YP34 Tel: 660 9000 E Mail: info@mea.ie Web: www.mea.ie

REV.	DATE	DESCRIPTION	DWN	CK'D	APP.	PROJ
A	13d Dec 2021	ISSUED FOR PLANNING	DG	MCG	MMCI	1100-000-362-21

KEY PLAN :

DATE: 22-12-2021
PROJECT No: 1100-000-362-21
BUILDING DETAILS: REBRANDING: EXTERNAL SIGNAGE
DRAWING TITLE: CENTRAL UTILITY WEST ELEVATION

SCALE	DWN	CK'D	APP.
1:100	DG	MMCI	MMCI

DWG. No. 31165/MEA/05/ASK/0014
REVISION A