Drawing :	*Proposed First Floor plan*
Project :	*We Gary and Aiannah Anderson are applying for full planning permission, for demolition of side garage and building 2 new two storey dwelling houses on site, using existing vehicular access to public roadway to serve 1 new dwelling house .Forming 2 new vehicular access to public roadway to serve other new dwelling house and existing dwelling house 1 Watermeadow Drive , and all associated ancillary site works at 1 Watermeadow Drive , Old Bawn , Tallaght , Dublin 24*
Prepared by :	*Michael Finnan (Bsc , MCIOB , MSCSI)* *C/O Bdcs Ltd , Lower Friarstown , Bohernabreena , Dublin 24* *Ph : 087-2825326* *Email : Michael.finnan043@gmail.com*
Date :	*6-1-2022*
Scale :	*1: 100*
Drawing nr :	*3*
Please Note : This drawing is for planning application purposes , any site dimension discrepancy with drawings to be notified to author immediately	

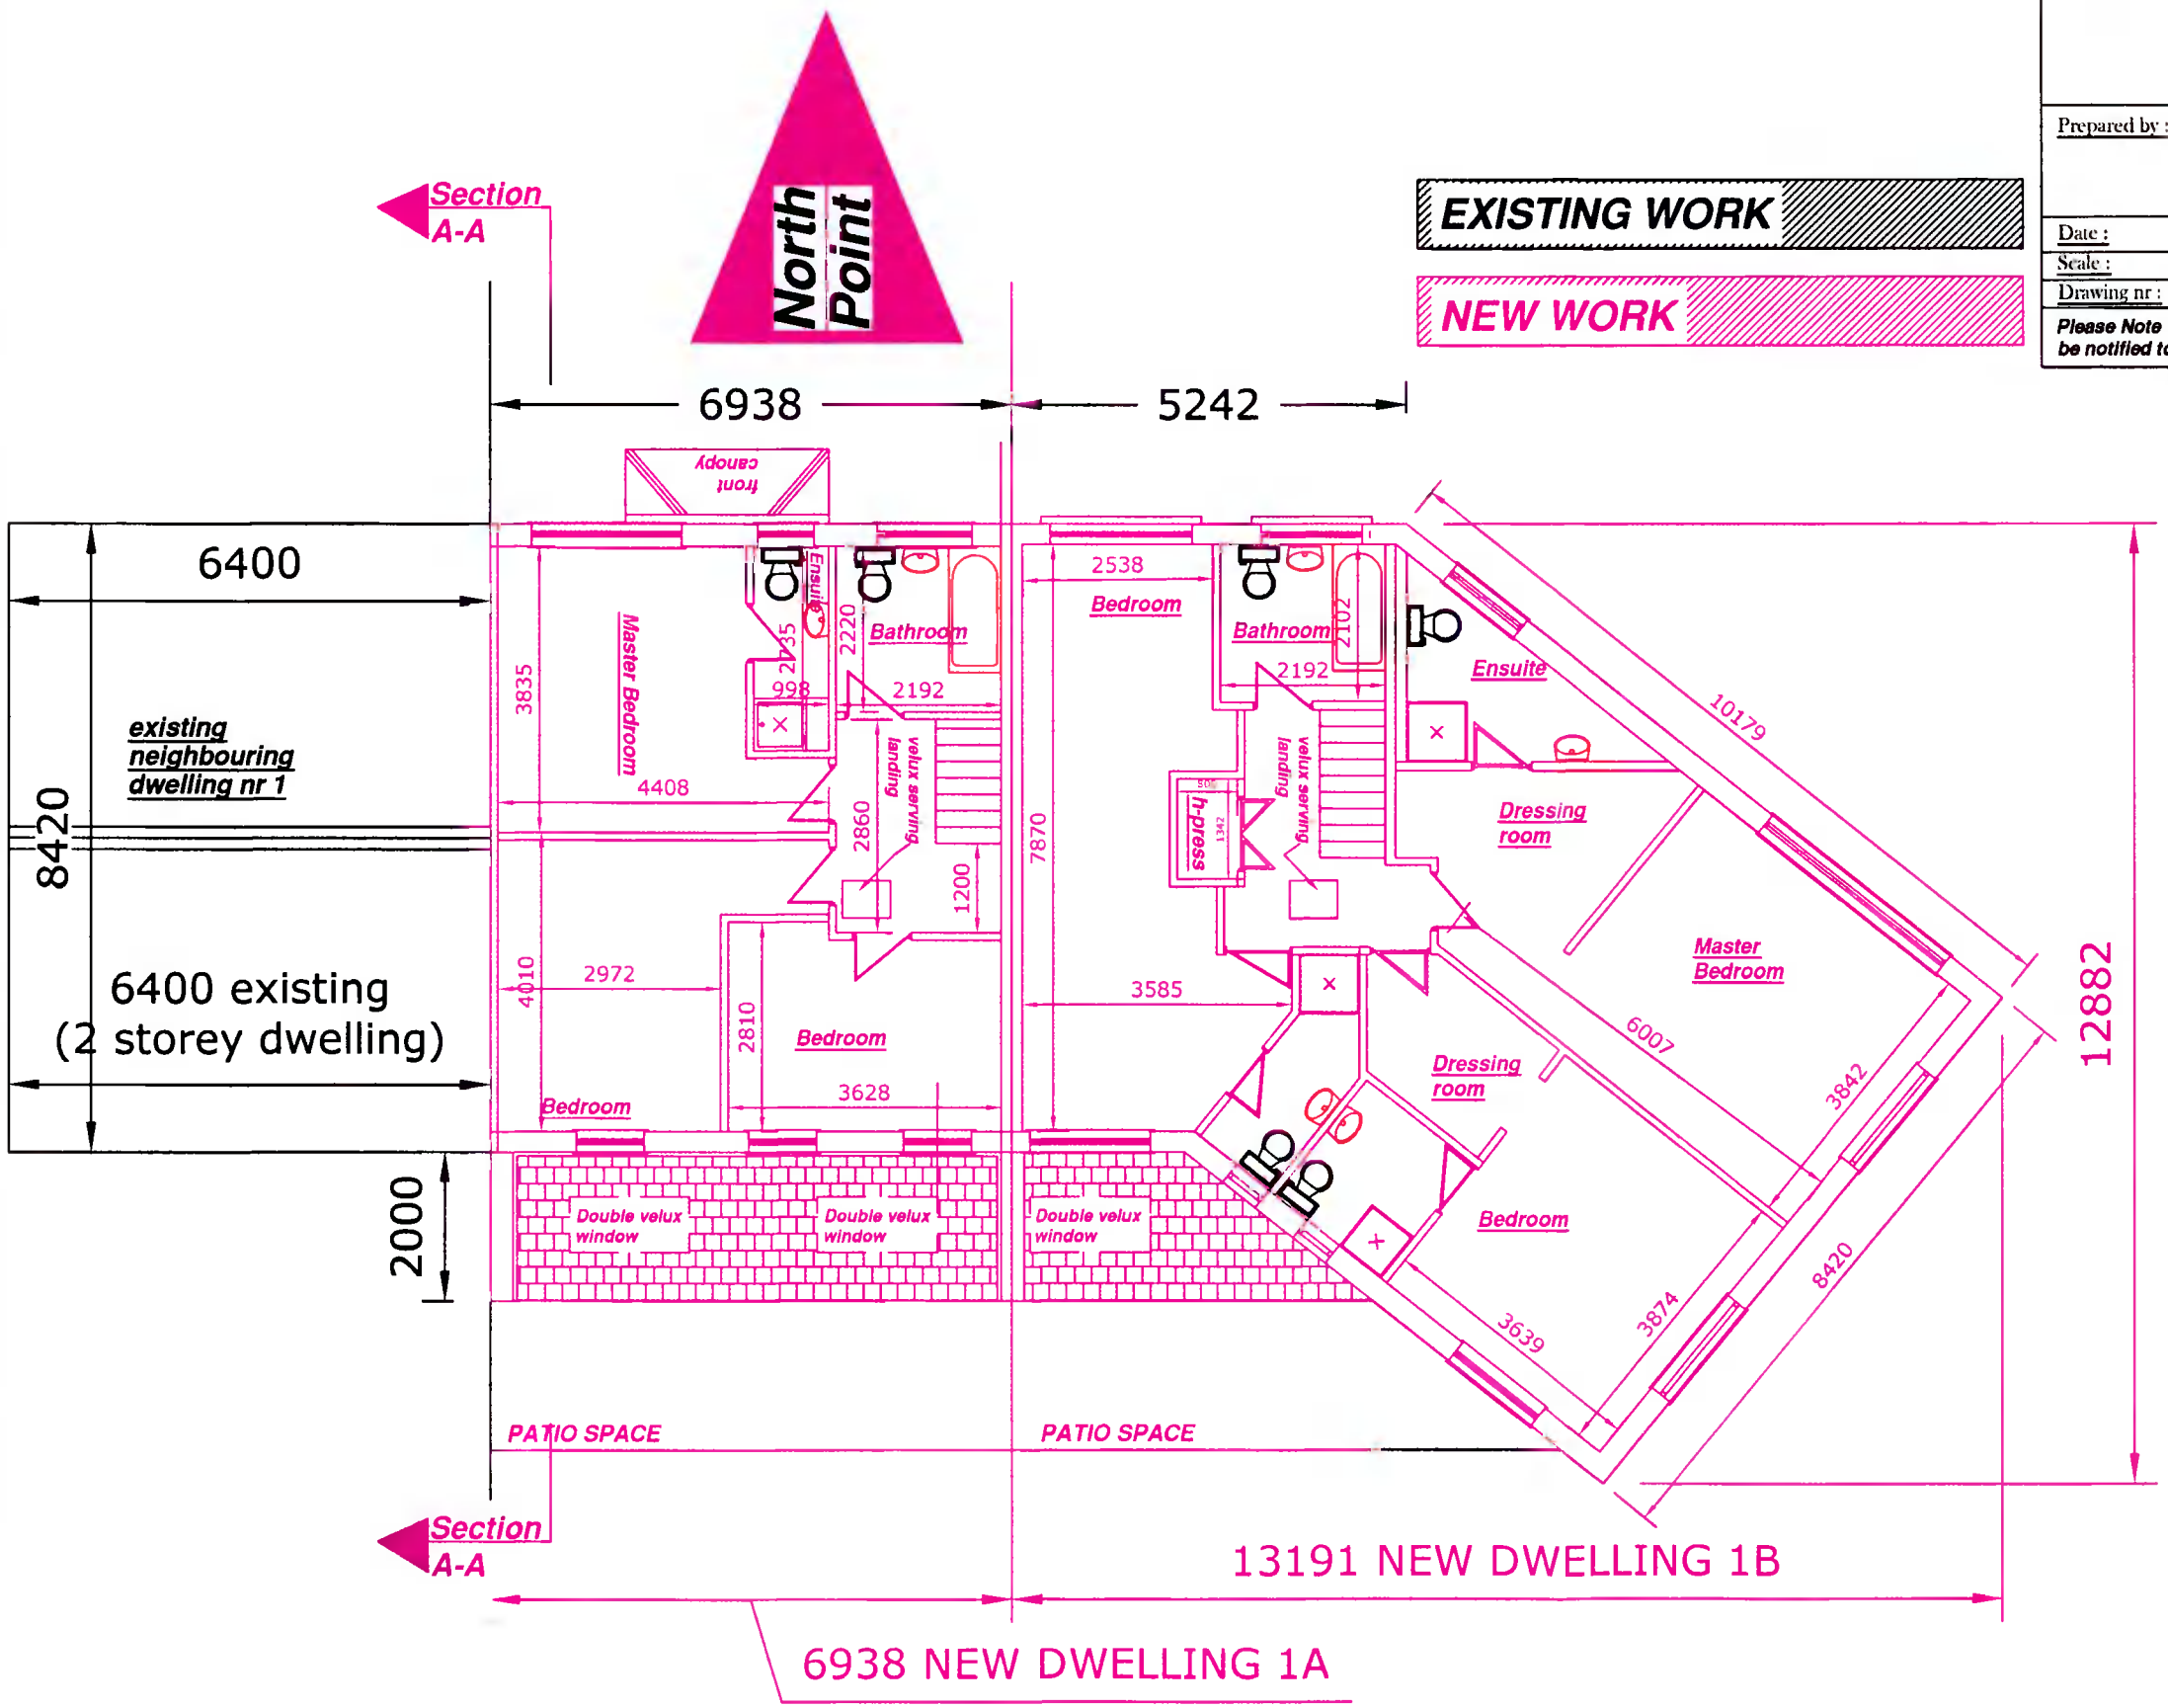

Drawing : Proposed First Floor Plan