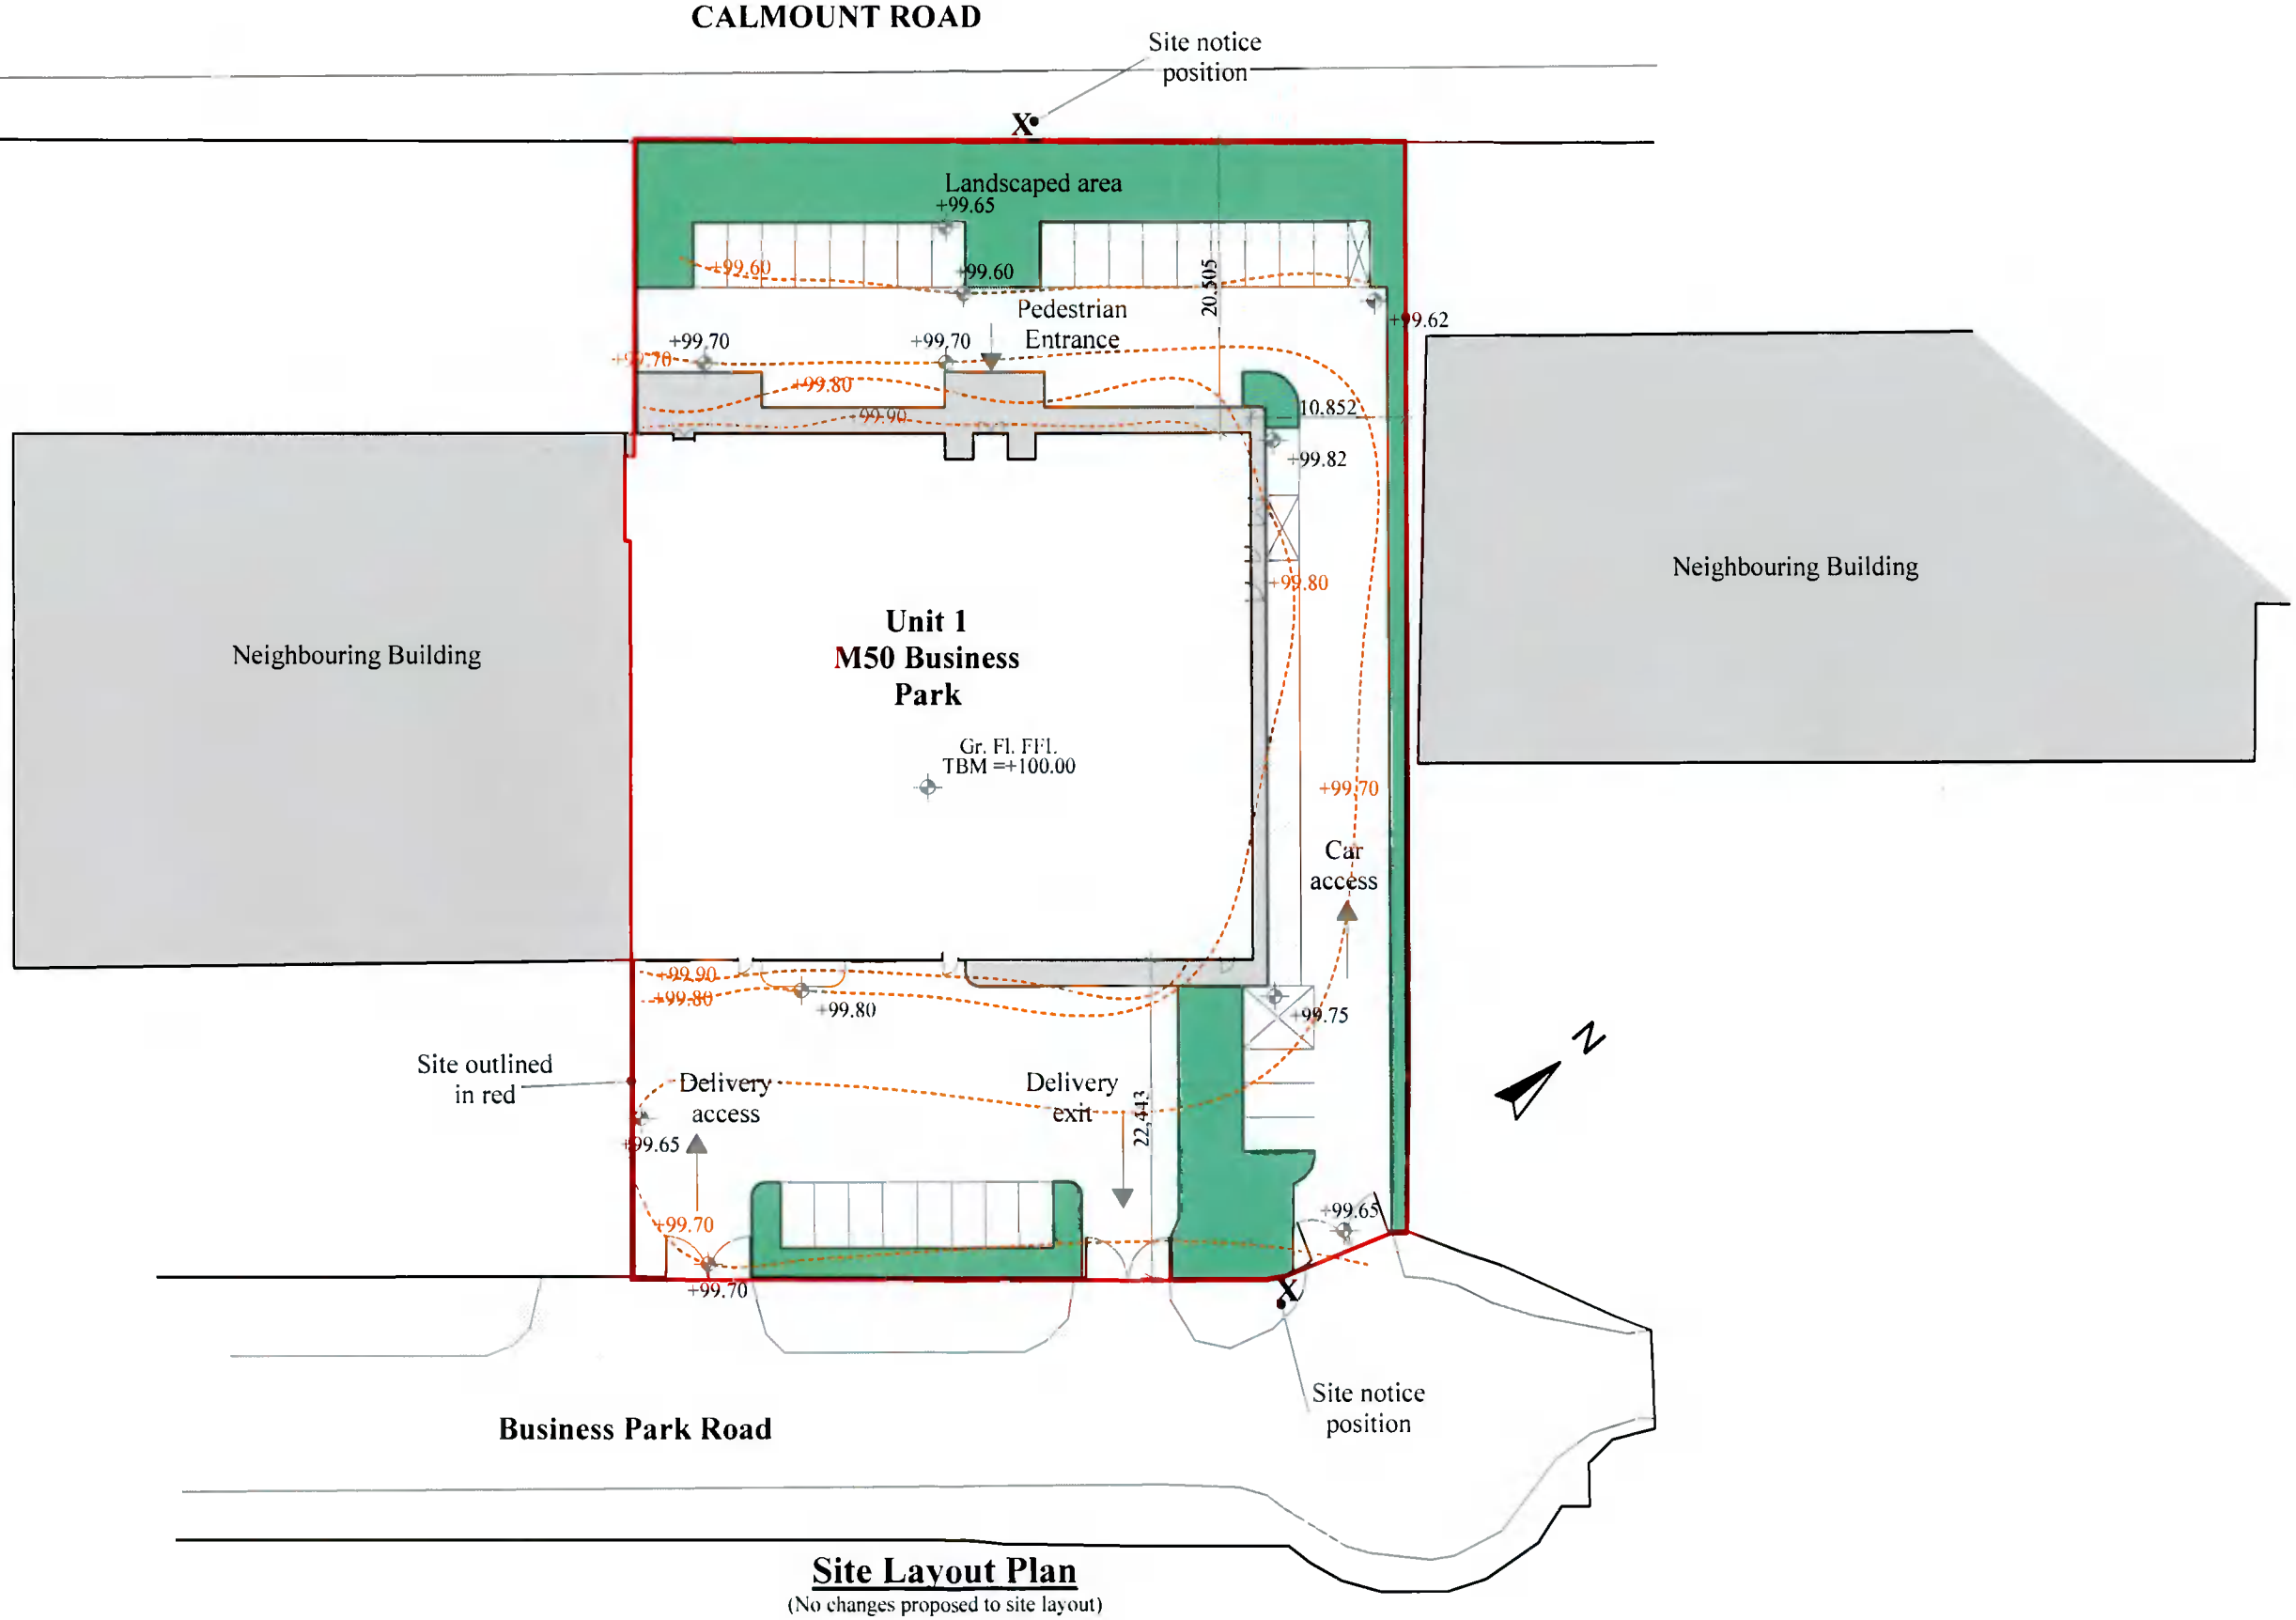

Site Layout Plan

(No changes proposed to site layout)

Planning

Drawn : V.Murray Date : 1 Nov. 2021 Scale : 1:500-A3 Checked :V. Murray Drg No. : 02	Change of use of office/workshop to storage area at Pinewood Healthcare, Unit 1, M50 Business Park, Ballymount Avenue, Dublin 12.	**Vincent Murray Designs Ltd.** Ballythomas, Rathgormack, Carrick-on-Suir, Co. Waterford. Mob. 087-9969403 email : vmurraydesignsltd@gmail.com web: www.vincentmurray.ie