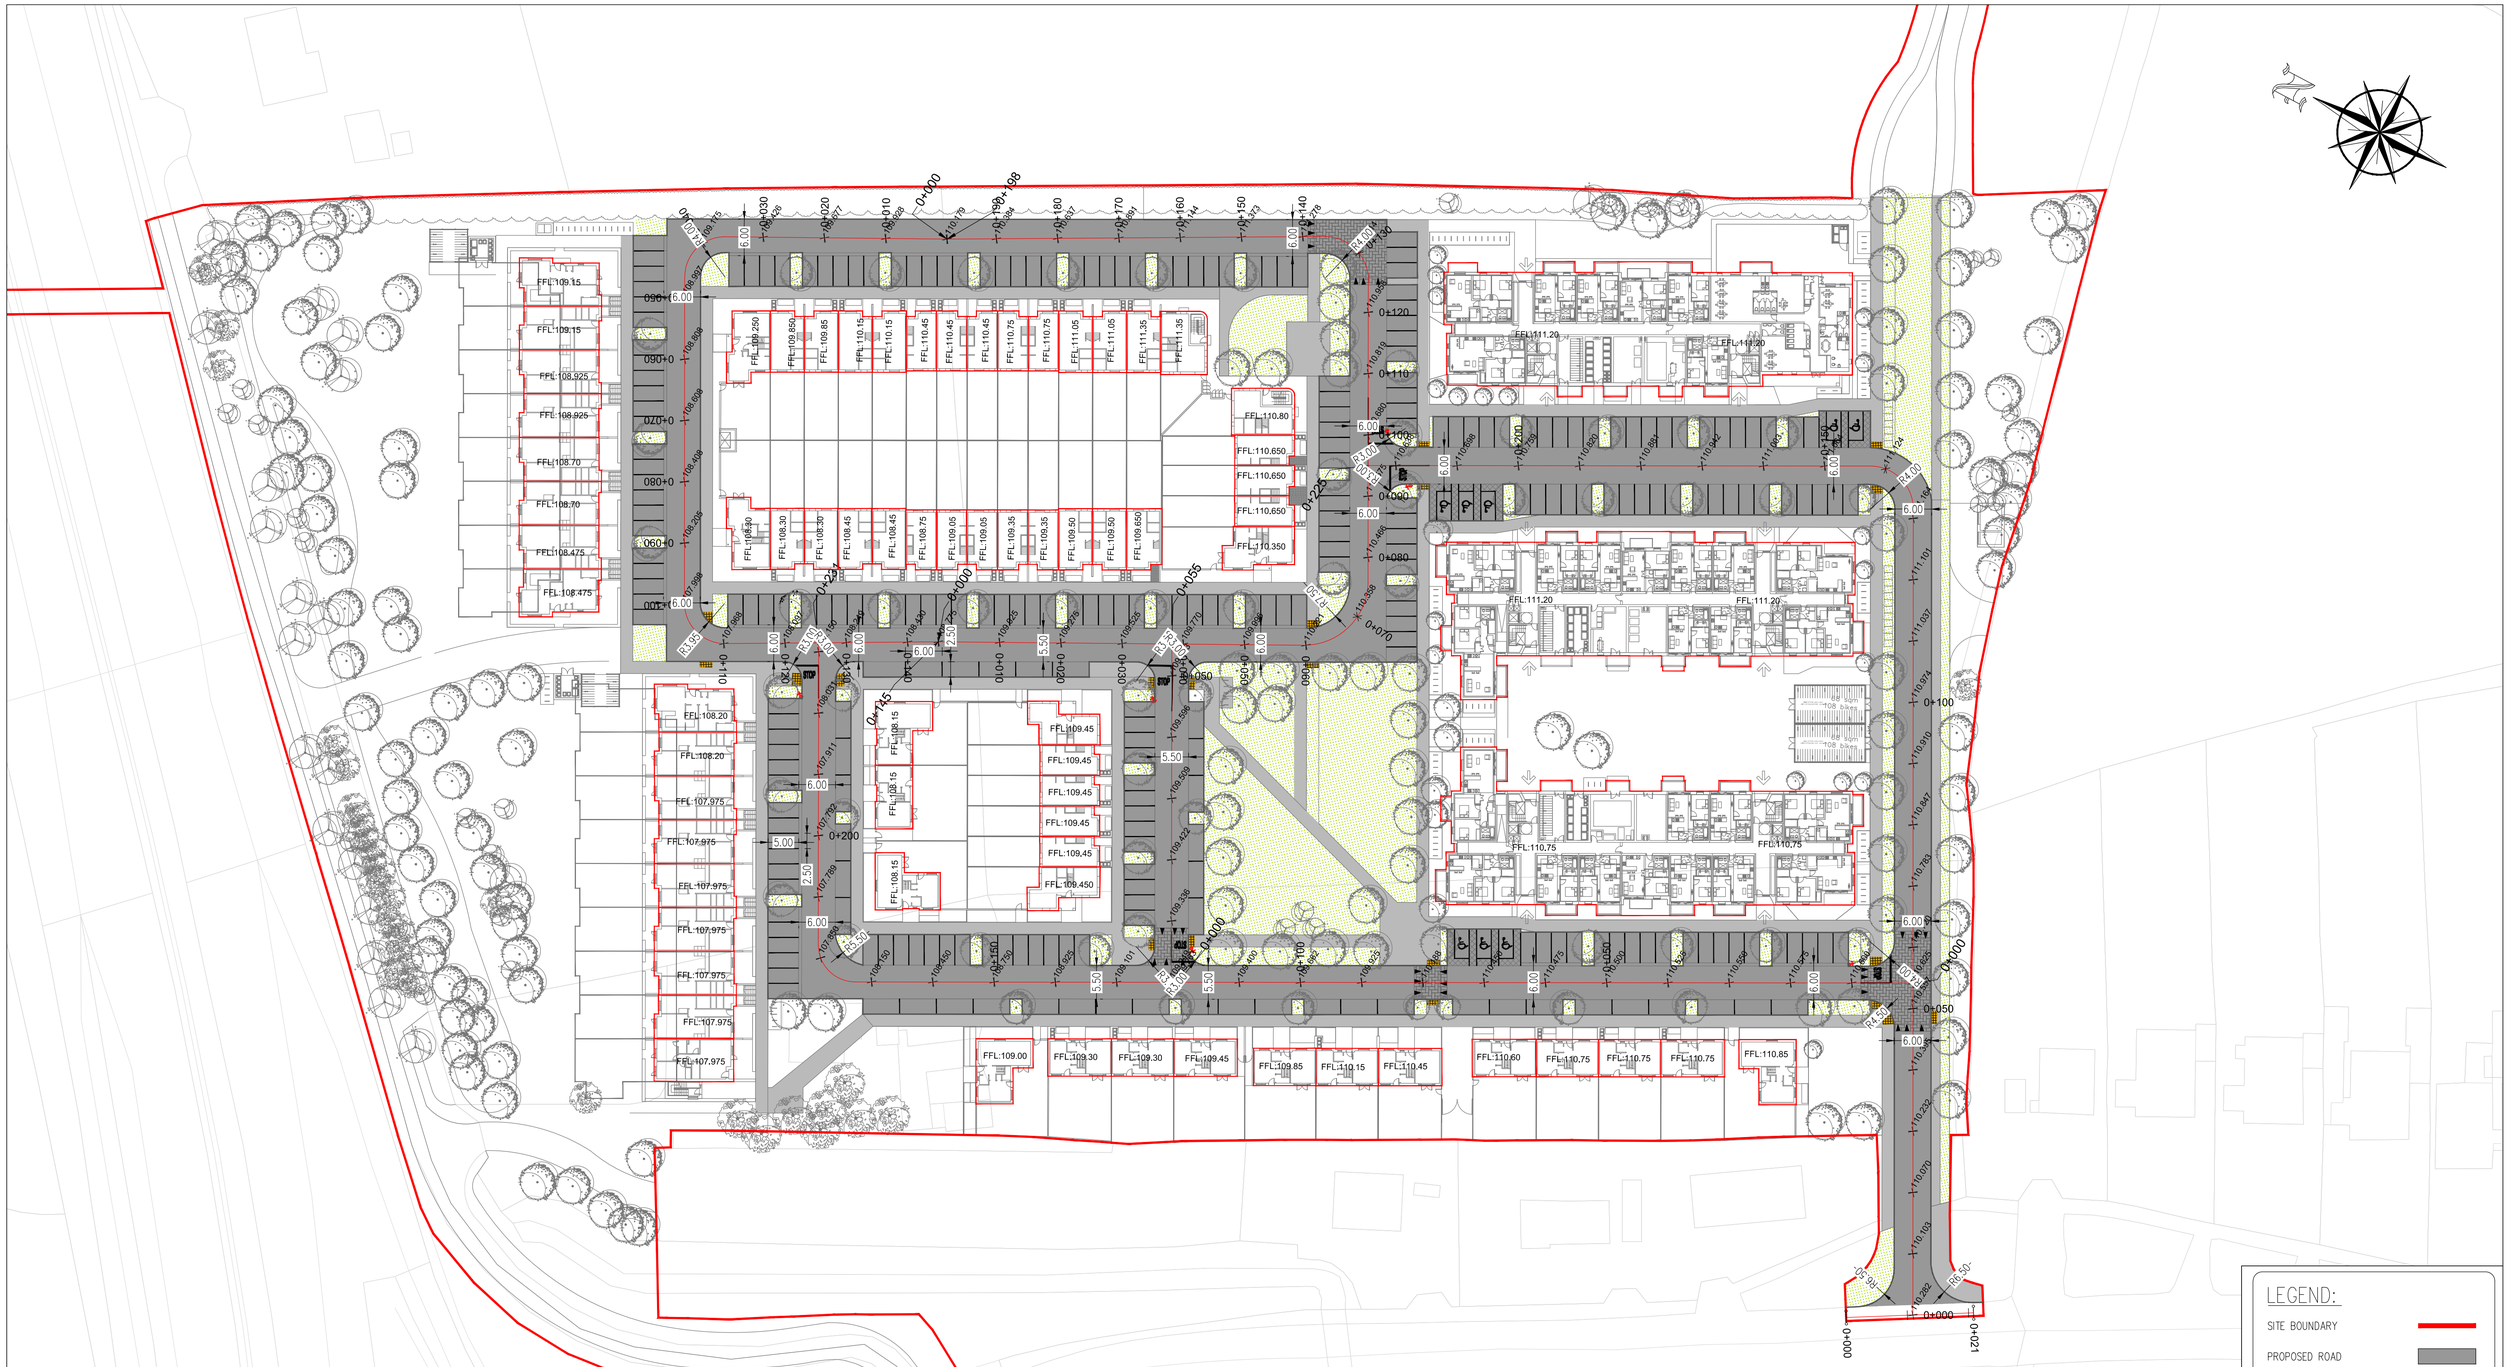

PLANNING DRAWING.
NOT FOR CONSTRUCTION.
ALL LEVELS GIVEN ARE
RELATIVE TO ORDNANCE DATUM.
THIS DRAWING HAS BEEN ISSUED FOR INFORMATION
PURPOSES ONLY AND MUST NOT BE USED
FOR CONSTRUCTION UNDER ANY CIRCUMSTANCES

NOTES
1. For setting out refer to Architect's drawings.
2. This drawing to be read in conjunction with all other Architectural and Engineering drawings and all other relevant drawings and Specifications.
3. DO NOT SCALE THIS DRAWING. Use figured dimensions only.
4. No part of this document may be reproduced or transmitted in any form or stored in any retrieval system of any nature without the written permission as copyright holder except as agreed for use on the project for which the document was originally issued.
5. Ordnance Survey Ireland Licence Number EN 0074020

Rev. No.	Date	REVISION NOTE	Drn. By	Chkd. By
P1	2021.11.08	REVISED LEVELS	AB	GL
P2	2021.12.01	REVISED SITE LAYOUT	AB	GL
P3	2021.12.10	REVISED SITE LAYOUT	AB	GL

LEGEND:
- SITE BOUNDARY
- PROPOSED ROAD
- PROPOSED FOOTPATH
- PROPOSED RAMP
- PROPOSED LANDSCAPING
- PROPOSED HOME ZONE
- PROPOSED TACTILE PAVING

T060

Architect	Darmody Architecture
Project	Development at Mill Road
Title	Proposed Road Layout
Dwg. No.	MILL-CSC-ZZ-XX-DR-C-0015

Date	Drn by	Chkd by	Aprvd by	Scale	Revision
Sept 2021	AB	GL	NB	1:500@A1	P3

CS Consulting Group
DUBLIN | LONDON | LIMERICK
Head Office
19-22 Dame Street, Dublin 2.
T: +353 (0)1 5480863
e: info@csconsulting.ie
w: www.csconsulting.ie
NSAI Certified
Quality I.S. EN ISO 9001:2008
Environment I.S. EN ISO 14001:2004
Energy I.S. EN ISO 50001:2011
Health & Safety OHSAS 18001:2007