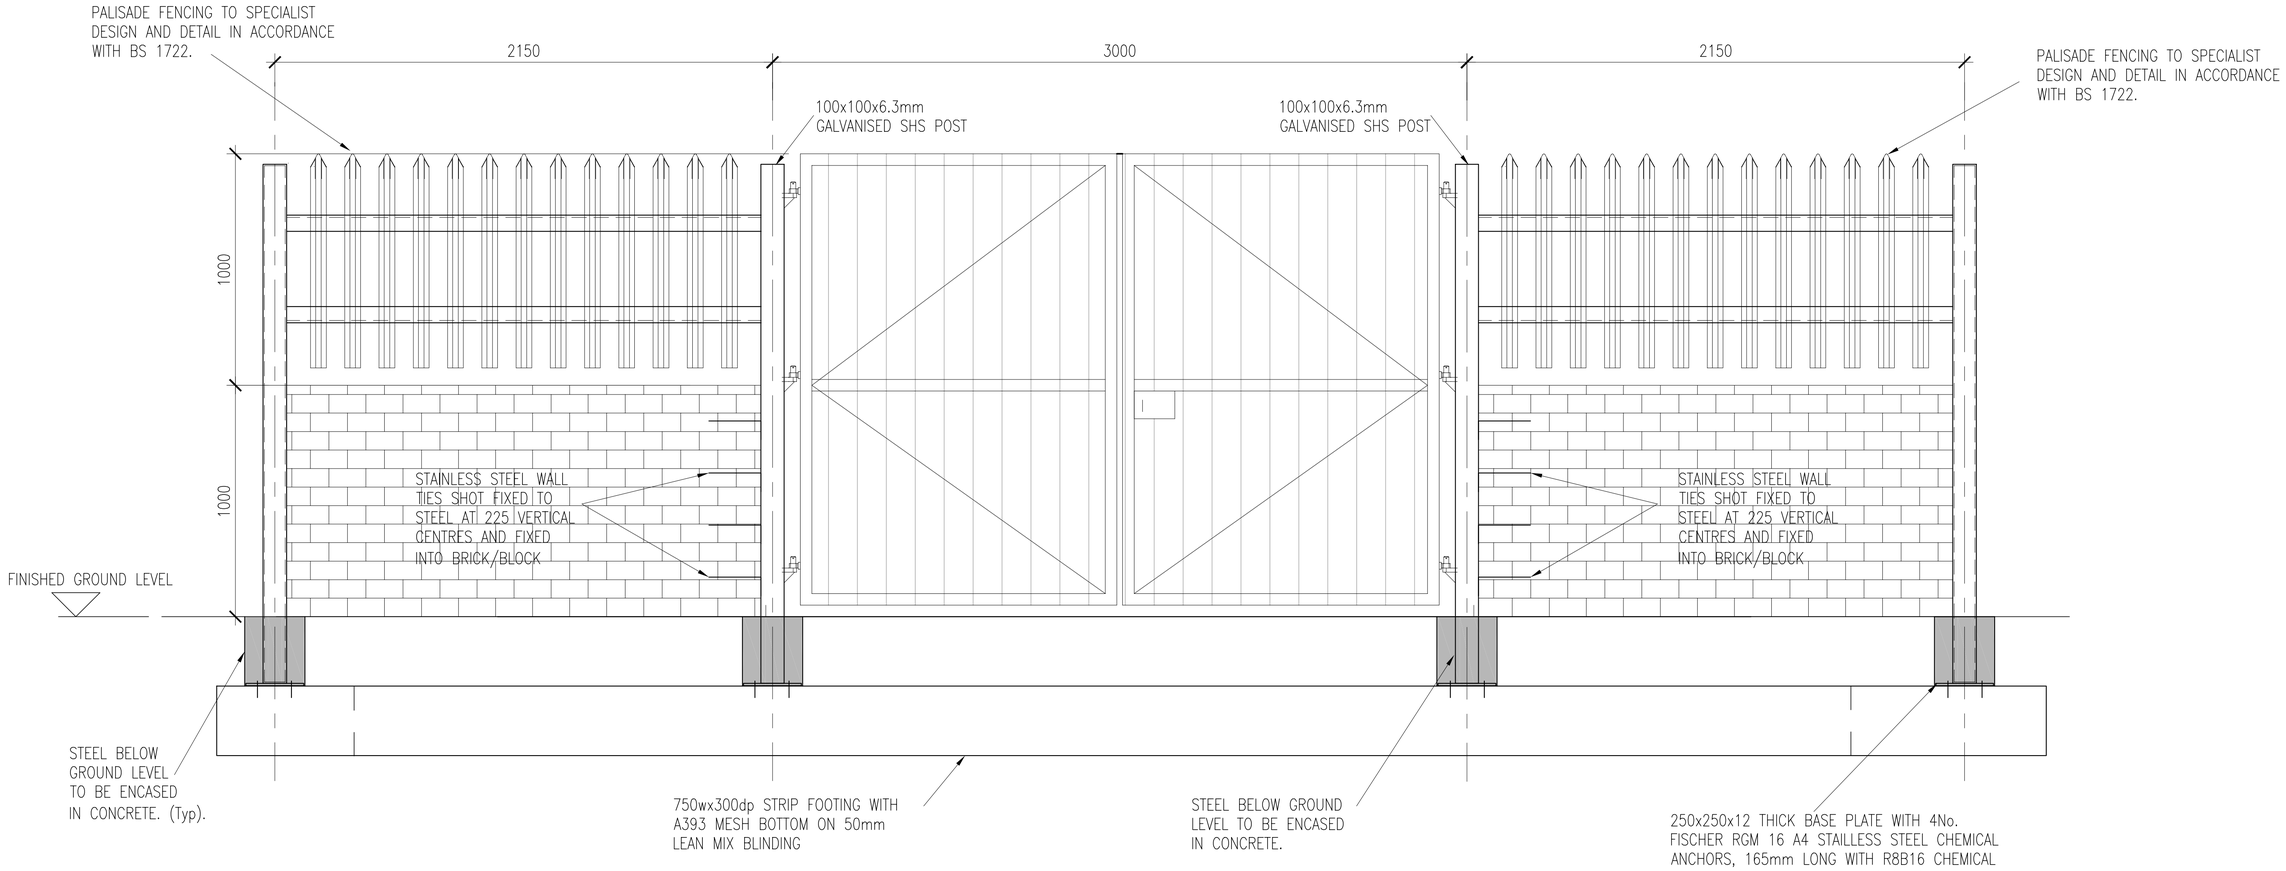

FRONT ELEVATION ON PROPOSED ENTRANCE (1:25)

ST. DOMINIC'S NATIONAL SCHOOL