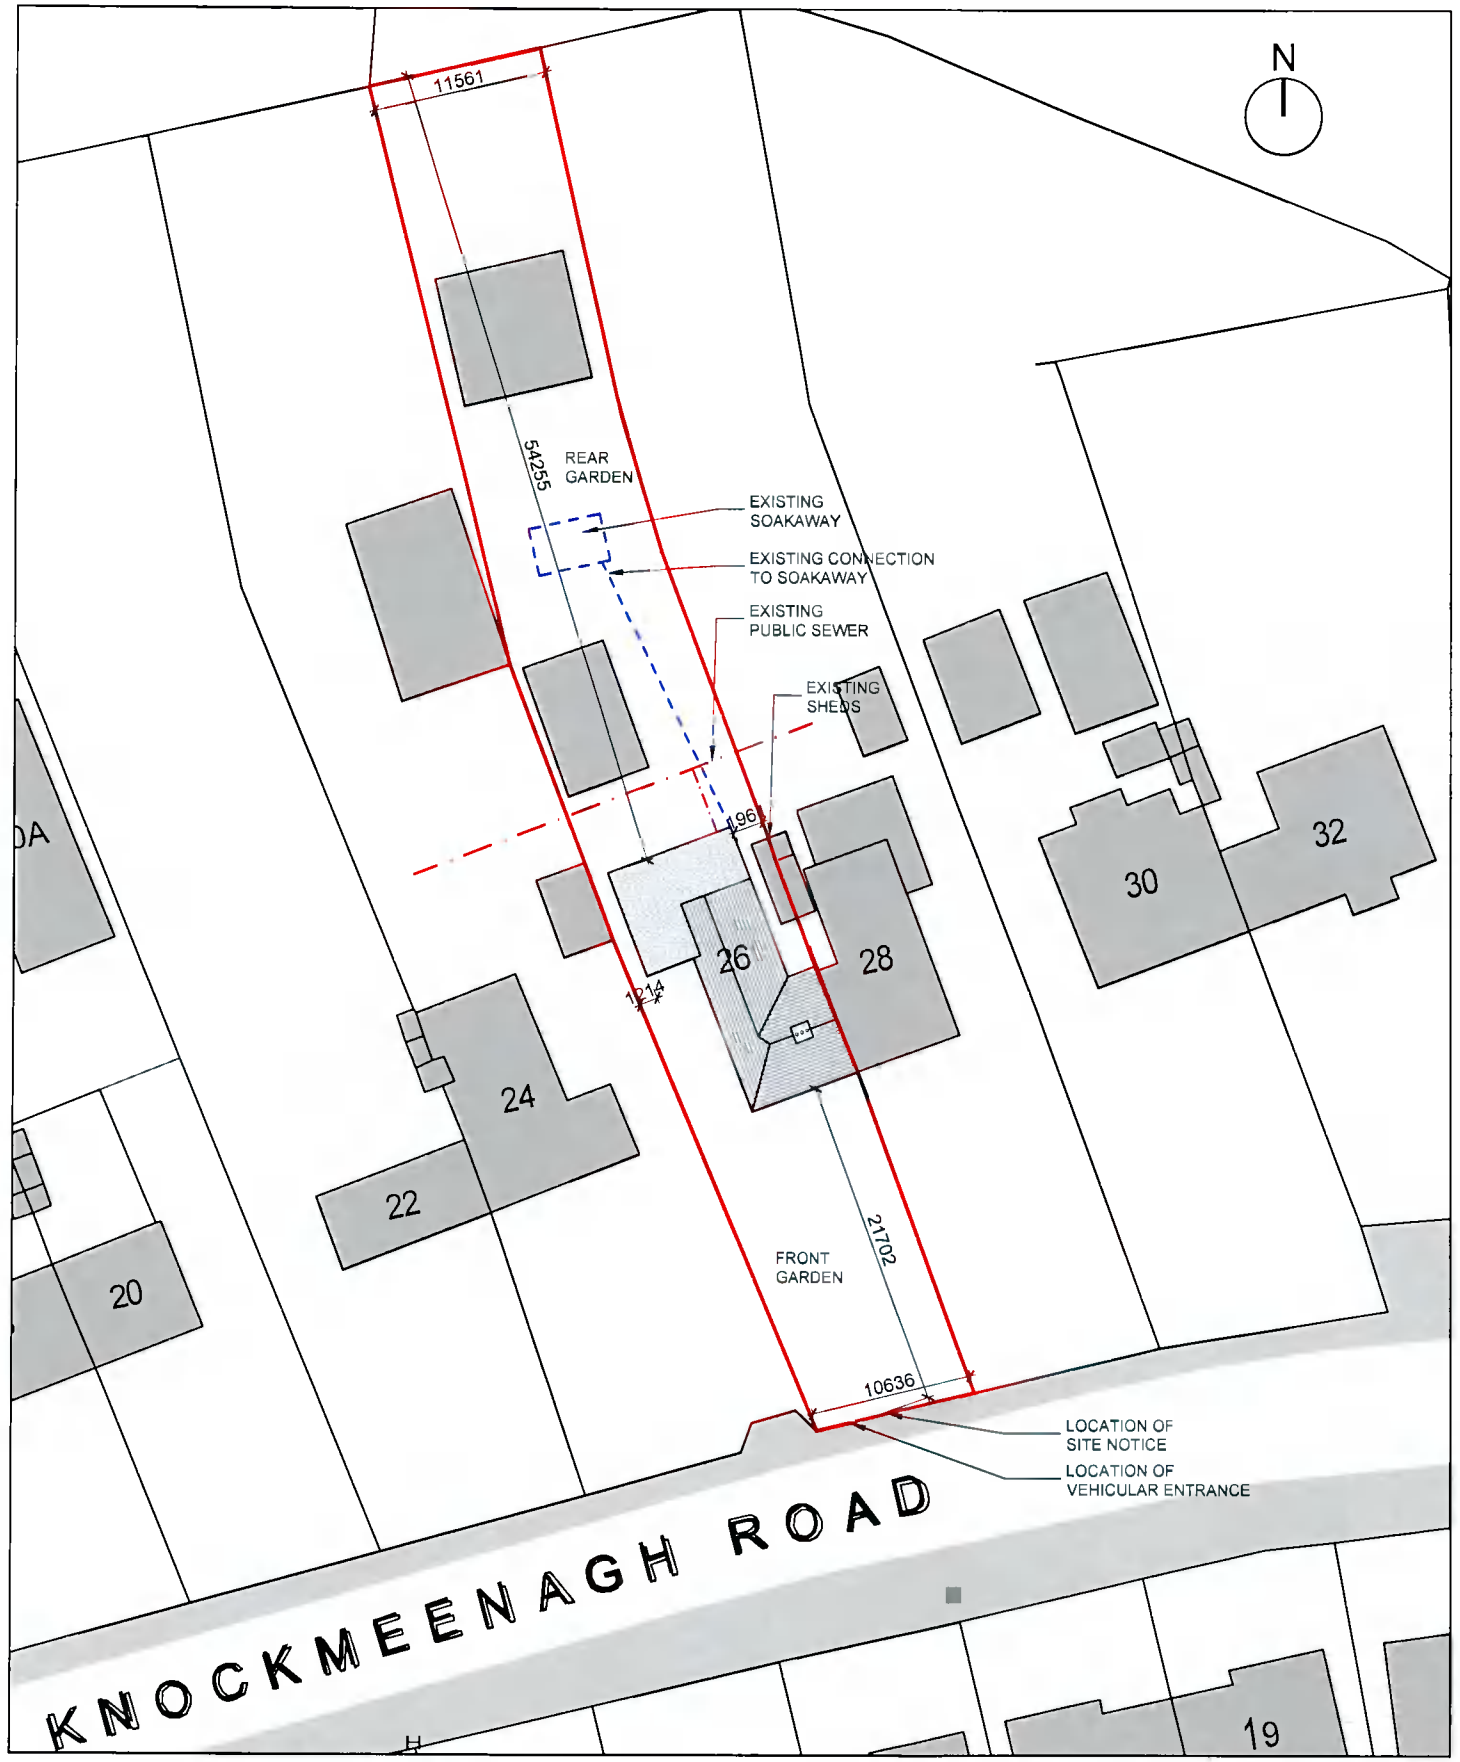

EXISTING SITE PLAN
SCALE: 1:500

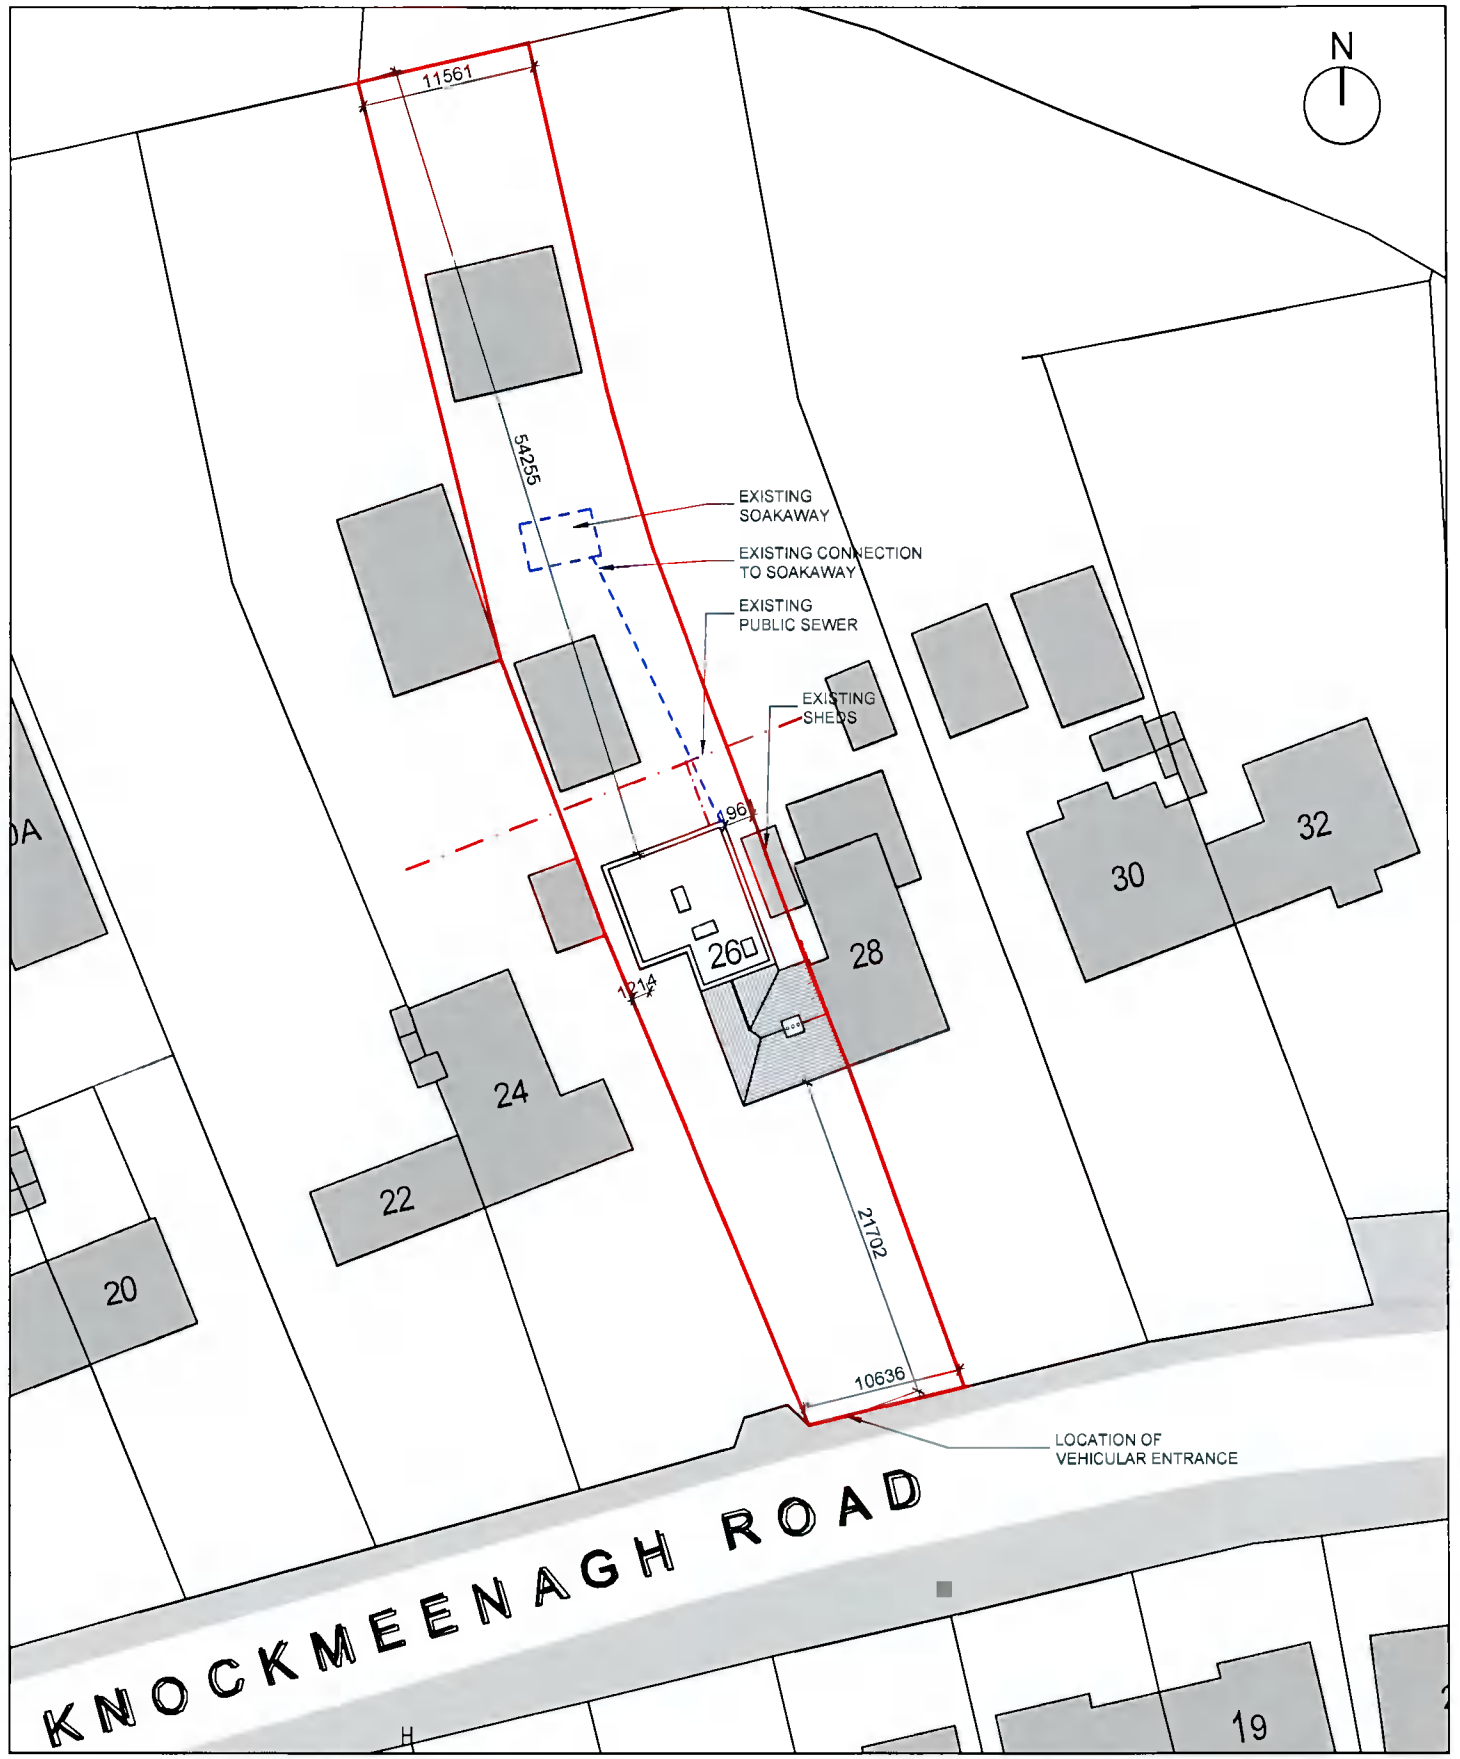

PROPOSED SITE PLAN
SCALE: 1:500

NOTES:

COPYRIGHT RESERVED. DO NOT SCALE DRAWING
USE FIGURED DIMENSIONS ONLY.
ALL DISCREPANCIES TO BE REPORTED TO AKM CONSULTANTS LTD IMMEDIATELY.

ALL DRAWINGS TO BE READ IN CONJUNCTION WITH STRUCTURAL ENGINEERS & MECHANICAL ENGINEERS DETAILS. ALL DIMENSIONS TO BE CHECKED ON SITE BY MAIN CONTRACTOR PRIOR TO CONSTRUCTION. MAIN CONTRACTOR RESPONSIBLE FOR SET-OUT.

REVISIONS:

DATE	DESCRIPTION	NO.

AKM Design
Architecture - Planning - Engineering
Unit 4, Orchard Business Centre, 2009 Orchard Avenue, Citywest, D24
T: 353 1 4796234 E: info@akmdesign.ie
Architecture | Planning | Engineering | Building Surveying | Development Consultants

DOCUMENT NO: 20164-AKM-XX-ZZ-DR-A-0001				STAGE: S4 PLANNING
PROJECT TITLE: No.26 KNOCKMEENAGH RD.	DRAWN BY: JK	PROJECT CODE: 20164	LEVELS & LOCATION CODE: XX	SEQUENCE NUMBER: 0001
DRAWING TITLE: SITE PLANS	SCALE: 1:500@A3	ORGANISATION CODE: AKM	DOCUMENT CODE: DR	REVISION: A
CLIENT: GRAHAM BROWN	DATE: JAN '22	DEPARTMENT CODE: NA	ROLES CODE: A	AKM JOB NO.: 20164