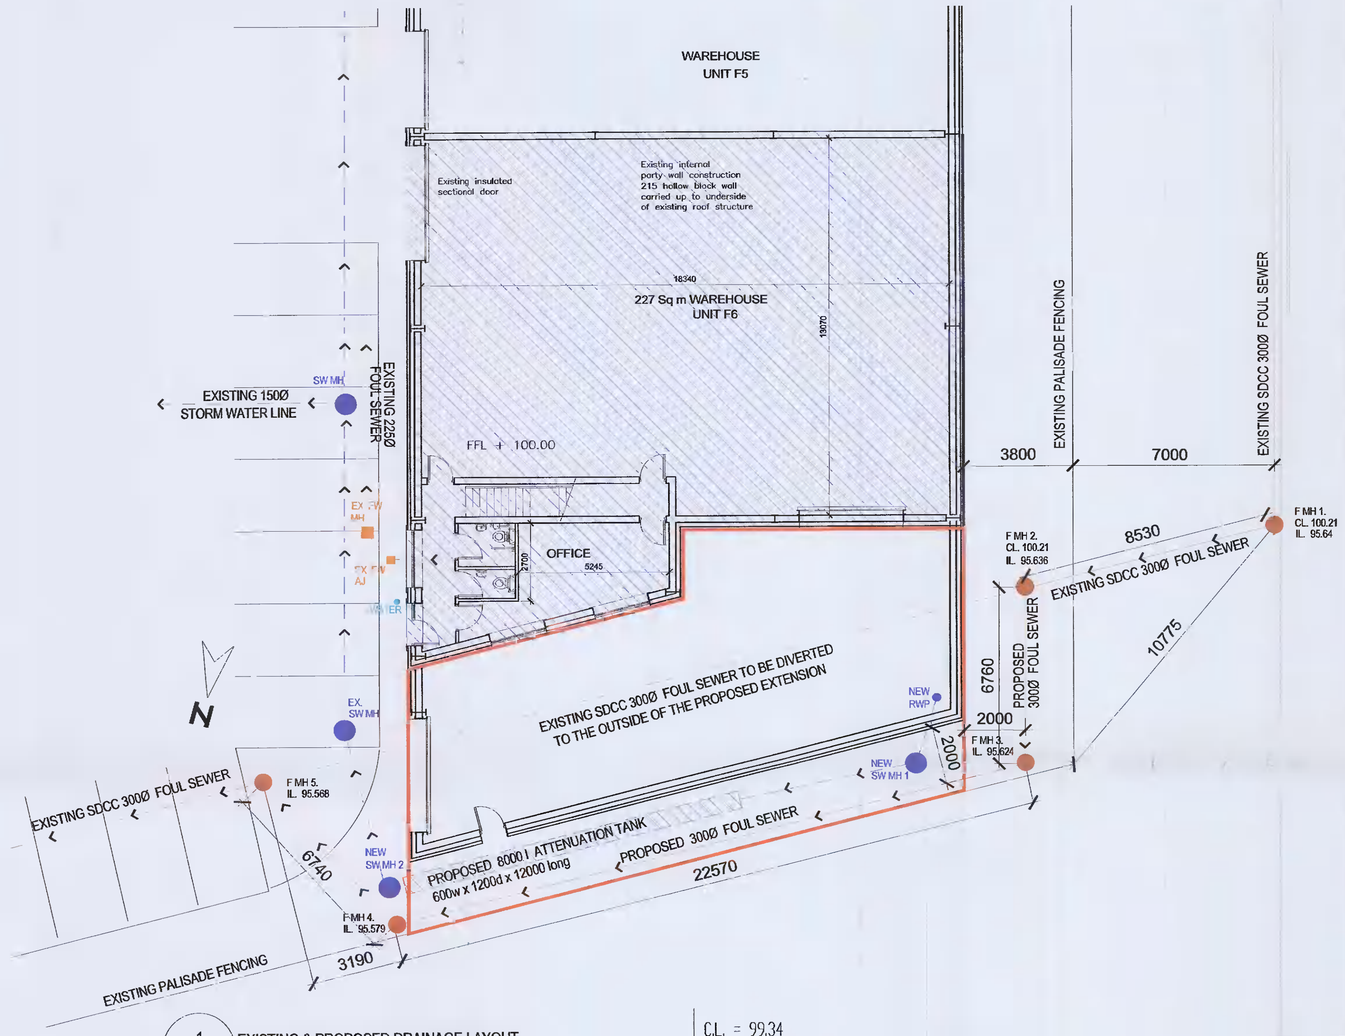

1 EXISTING & PROPOSED DRAINAGE LAYOUT
SCALE 1:100

EXISTING FOUL LINE

F MH (1)	Cover level	Invert level	Size of pipe	GRADIENT	Length of pipe
(1)	100.21	95.64	300 ø	1-374	92.5 m
(6)	99.34	95.39	300 ø	1-374	

PROPOSED REDIVERTED FOUL SEWER LINE

F MH (1)	Cover level	Invert level	Size of pipe	GRADIENT	Length of pipe
(1)	100.21	95.64	300 ø	1-570	8.5 m
(2)		95.636	300 ø	1-570	6.76 m
(3)		95.624	300 ø	1-570	22.57 m
(4)		95.579	300 ø	1-570	6.742 m
(5)		95.568	300 ø	1-570	

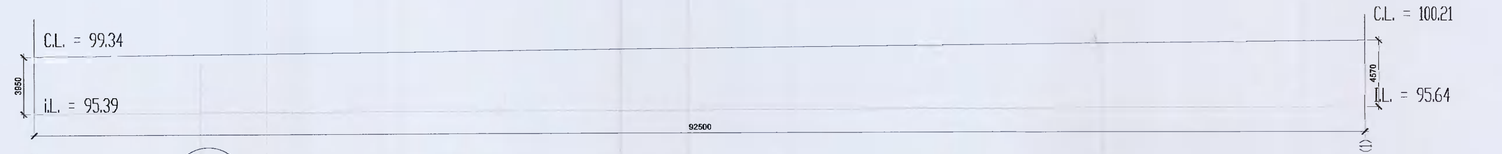

3 EXISTING SOUTH DUBLIN COUNTY COUNCIL 300 Ø FOUL SEWER
SCALE 1:200

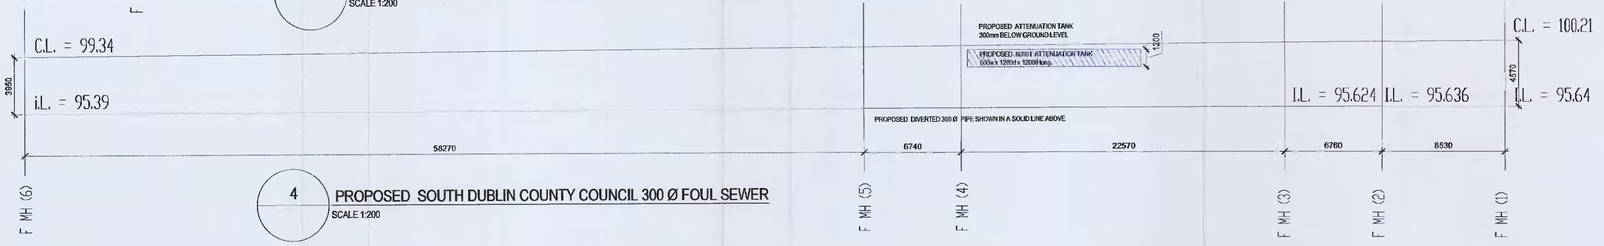

4 PROPOSED SOUTH DUBLIN COUNTY COUNCIL 300 Ø FOUL SEWER
SCALE 1:200

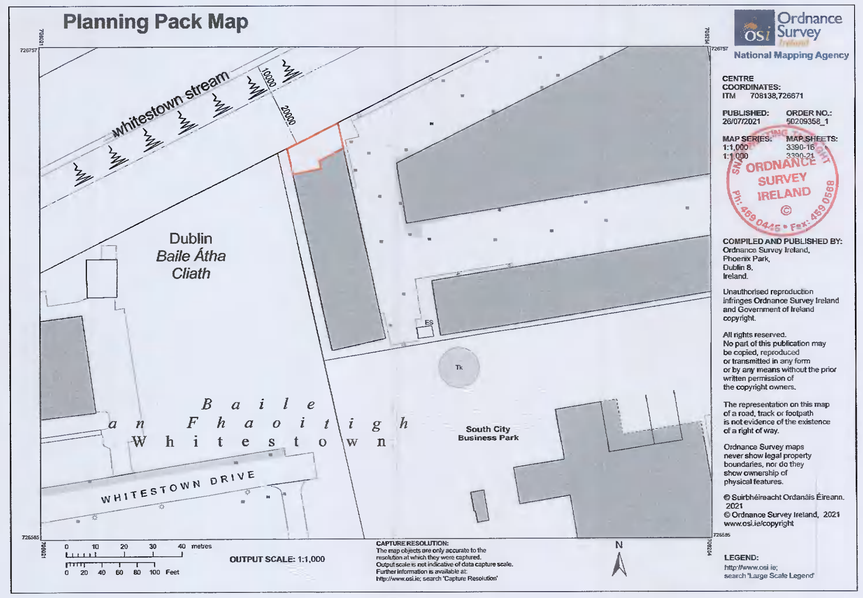

2 EXISTING WHITESTOWN STREAM LOCATION
SCALE 1:1000

EXISTING WAREHOUSE AND OFFICES SHOWN HATCHED IN BLUE

Notes:
- Do not scale from this drawing.
- Work only to figured dimensions.
- All dimensions to be checked on site prior to commencement of work or manufacture.
- Architect to be informed of any descrepancies

Copyright and ownership of this drawing belongs to R.C. Design Services Ltd., whose prior written consent is required for it's use, reproduction or for publication to any third party. All rights reserved by law and copyright and by international copyright conventions are reserved to R.C. Design Services Ltd. and may be protected by court proceedings for damages and / or injunctions and costs.

Rev.	Date	Description	by	chkd.

status:	Planning
scale:	AS SHOWN
drawn by:	cm
checked:	
date:	Nov 2021
Job No.:	21 - 123 - P

client:	PAUL A GLYNN LIMITED
project:	Proposed Development at Unit F6, South City Business Park, Tallaght Dublin 24.
title:	Existing & Proposed Drainage Layout.
drawing no:	005
Rev:	

R.C. Design Services Limited
ARCHITECTS ENGINEERS PROJECT MANAGERS
DESIGN STUDIO,
OLD CASTLE VIEW,
KILGOBBIN ROAD,
DUBLIN 18.
(T) + 353 - 1- 2161565
(F) + 353 - 1- 2161563
email : info@rcdesign.ie
"NOVALLA"
2 Wyesborg Park,
Blackrock,
Co. Dublin.
(Mobile) - 087 9967862
(Mobile) - 087 9967875