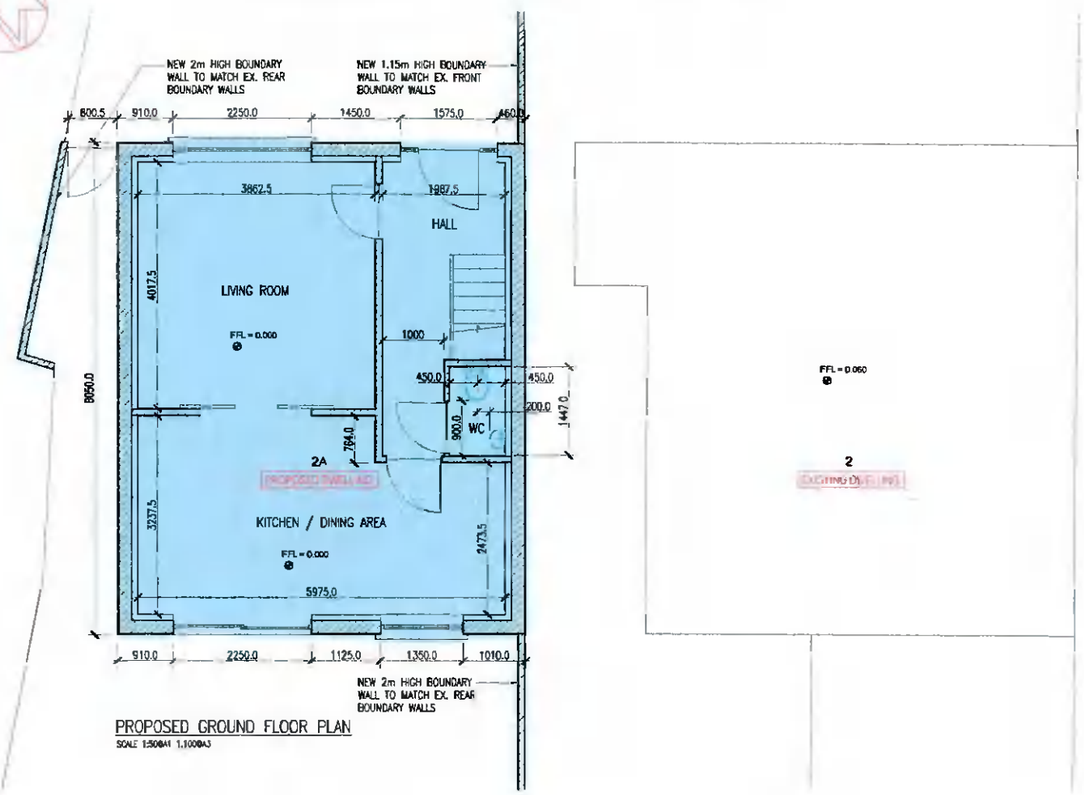

PROPOSED GROUND FLOOR PLAN

SCALE 1:50@A1 1:100@A3

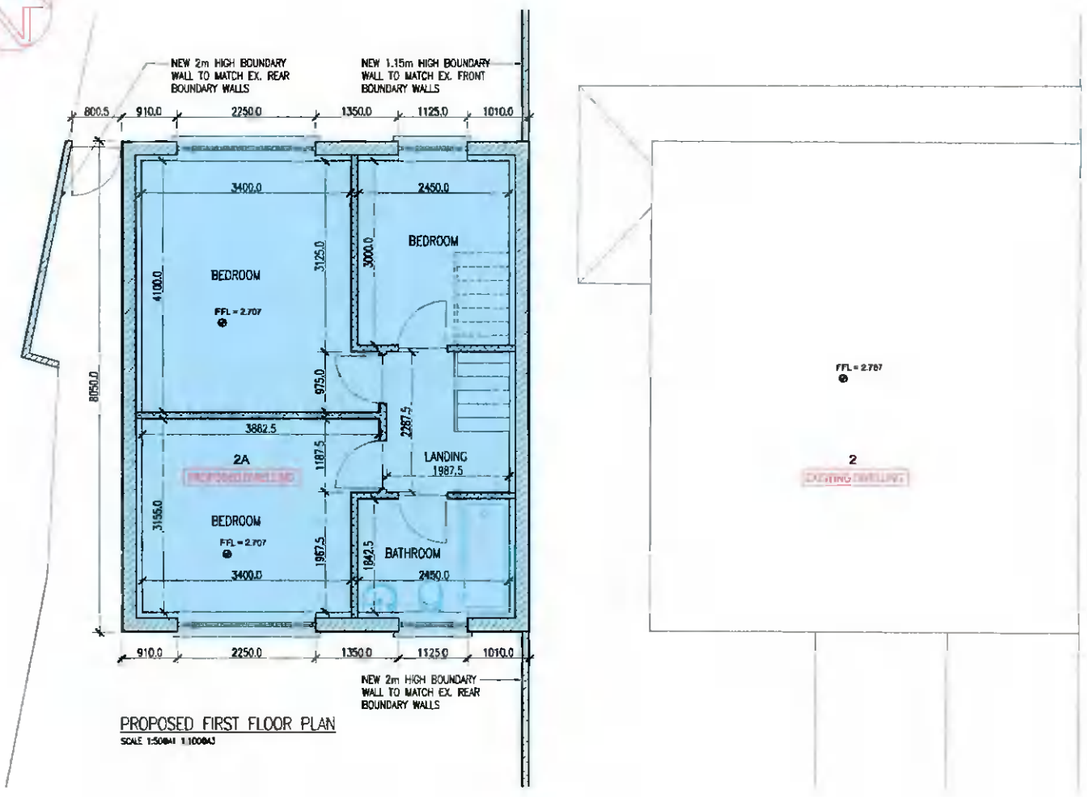

PROPOSED FIRST FLOOR PLAN

SCALE 1:50@A1 1:100@A3

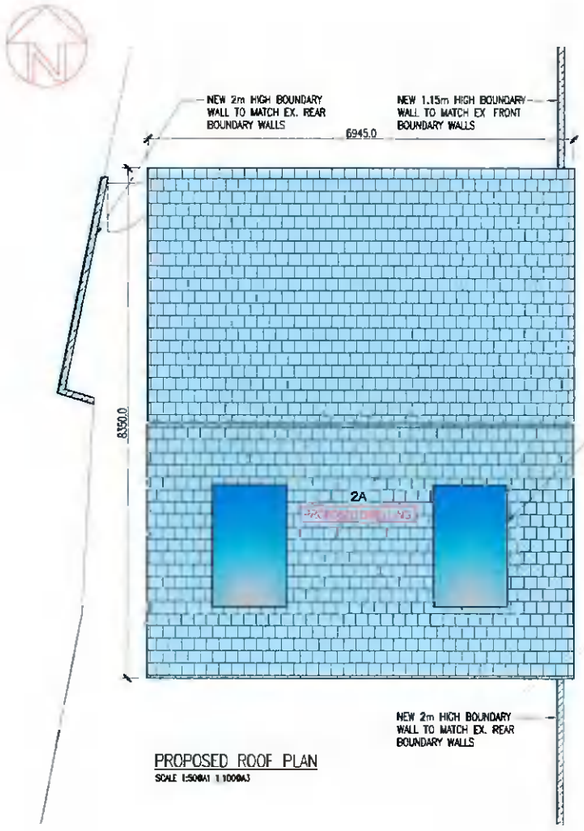

PROPOSED ROOF PLAN

SCALE 1:50@A1 1:100@A3

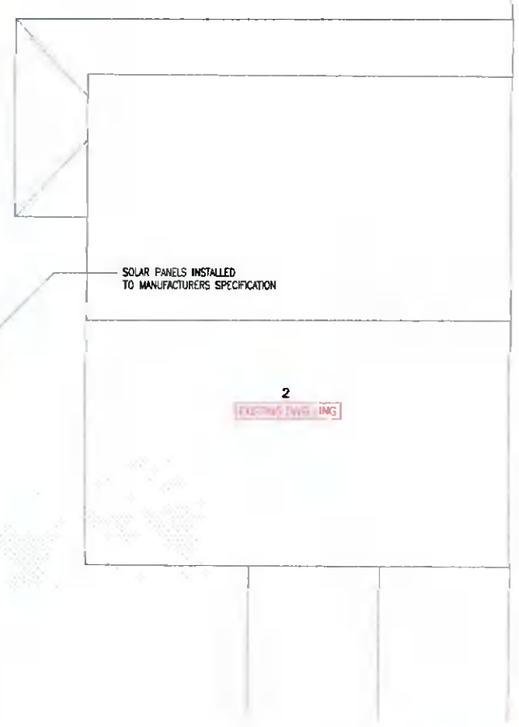

GENERAL NOTES:-

1. DO NOT SCALE. USE FIGURED DIMENSIONS ONLY.
2. ALL DIMENSIONS ON DRAWINGS ARE IN MILLIMETRES UNLESS OTHERWISE NOTED.

DRAWING LEGEND:-

- DENOTES AREA FOR PLANNING PERMISSION ON PLAN
- DENOTES EXISTING WALL / BUILDING
- DENOTES NEW 215/100 BLOCK WALL
- DENOTES NEW STUD TIMBER PARTITION WALL
- DENOTES AREA FOR PLANNING PERMISSION ON ELEVATION & SECTION

THIS DRAWING IS FOR PLANNING PURPOSES ONLY NOT FOR CONSTRUCTION

No.	Date	Revision	Drawn	Checked	Approved
P1	25/01/22	ISSUE FOR COMPLIANCE	RF		
P	14/01/22	ISSUE FOR PLANNING	RF		

Issue Register

PLANNING

ROBERT FITZPATRICK
Tel +353857934535
Email robertfitz21@hotmail.com

Client: PAT HOGAN

Project: PROPOSED DWELLING TO SIDE OF 2 MELROSE AVENUE, DUBLIN 22

Drawing Title: PROPOSED PLANS

Project No: 220100 | Scale: AS SHOWN

Drawing No: 220100/P/001 | Rev: P1

Drawn: RF | Checked: RF | Date: 14/01/22