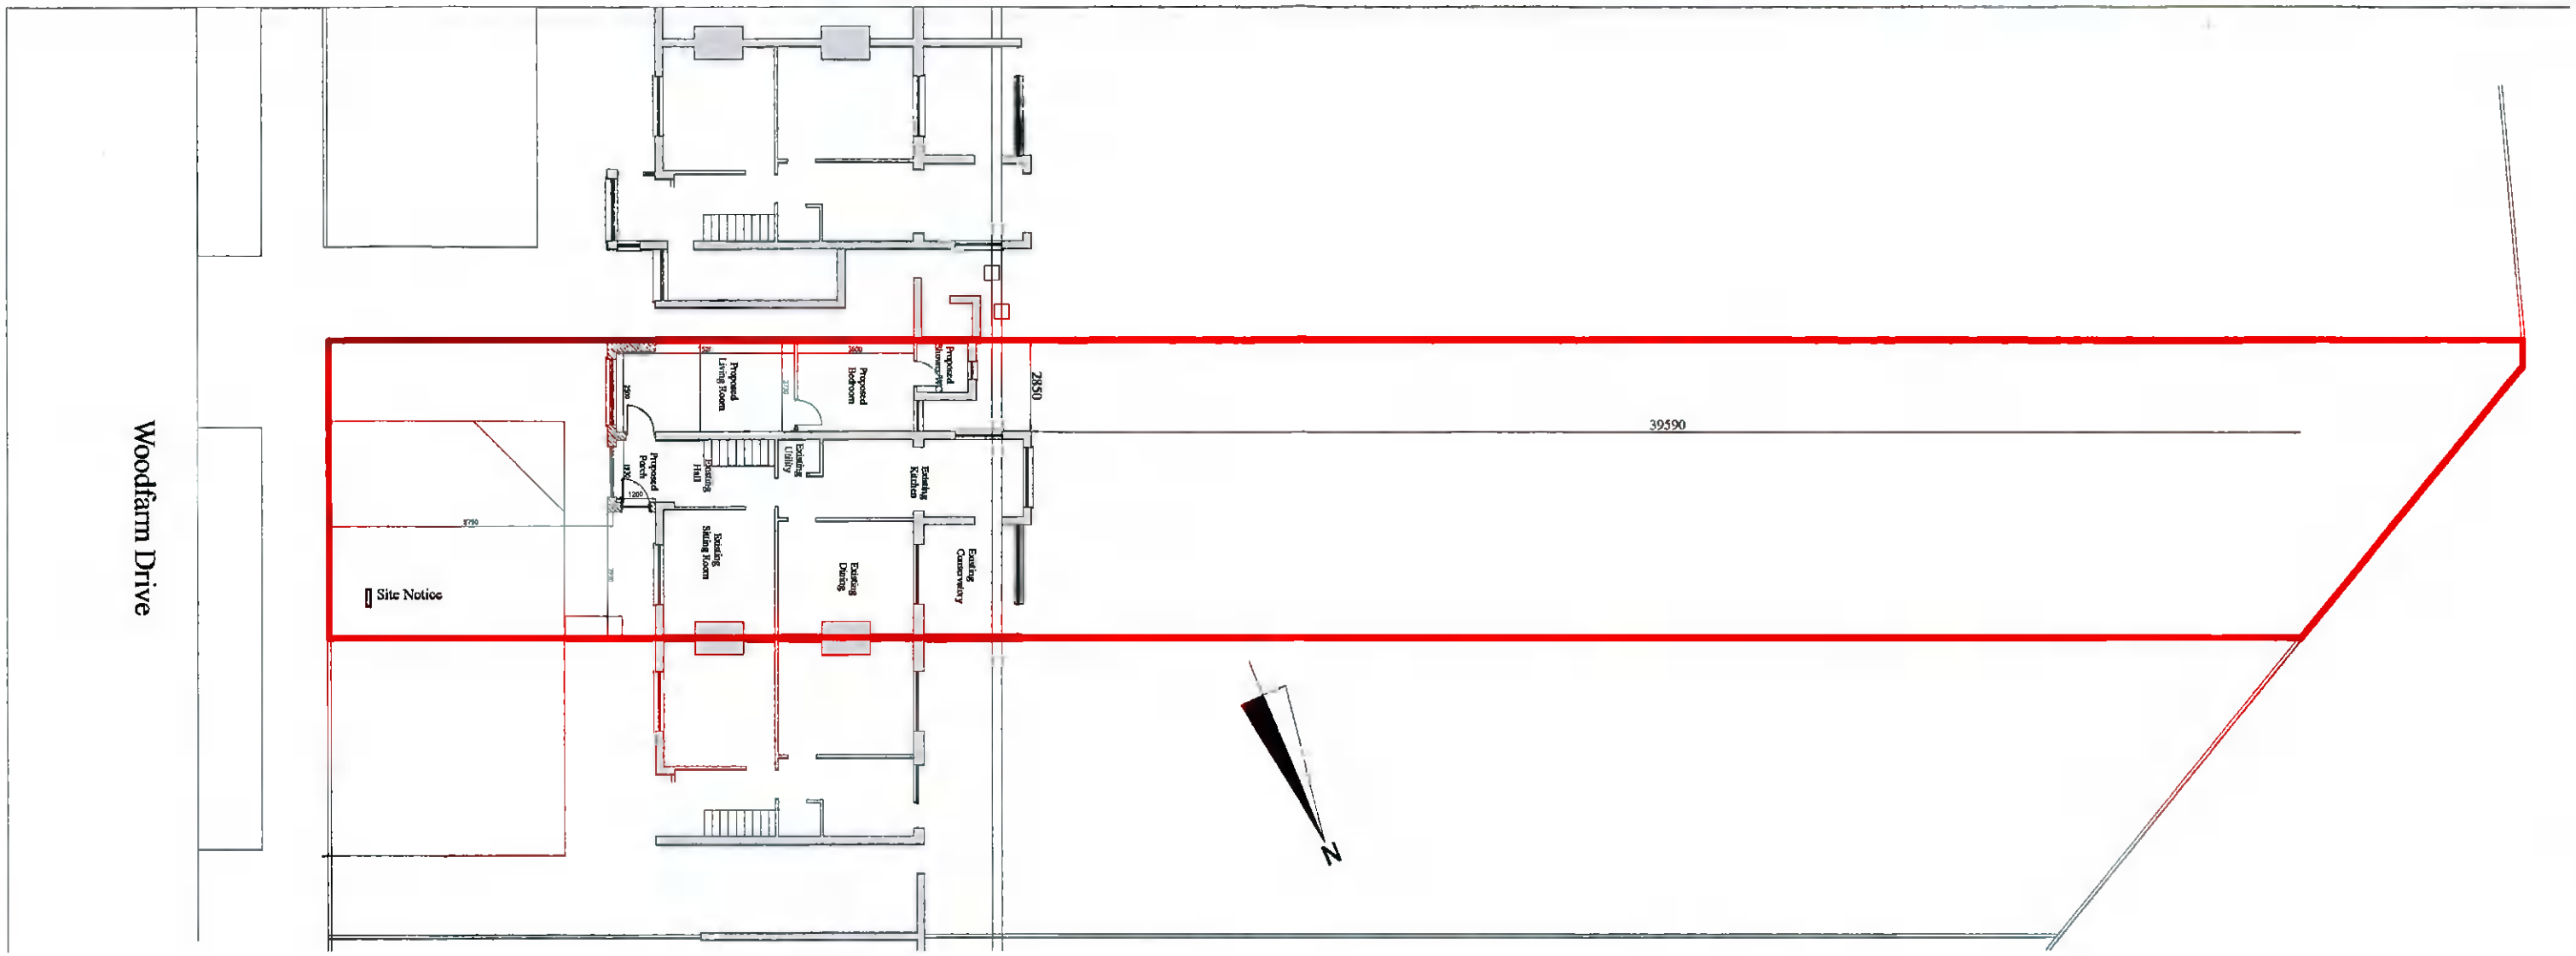

Contextual Site Plan

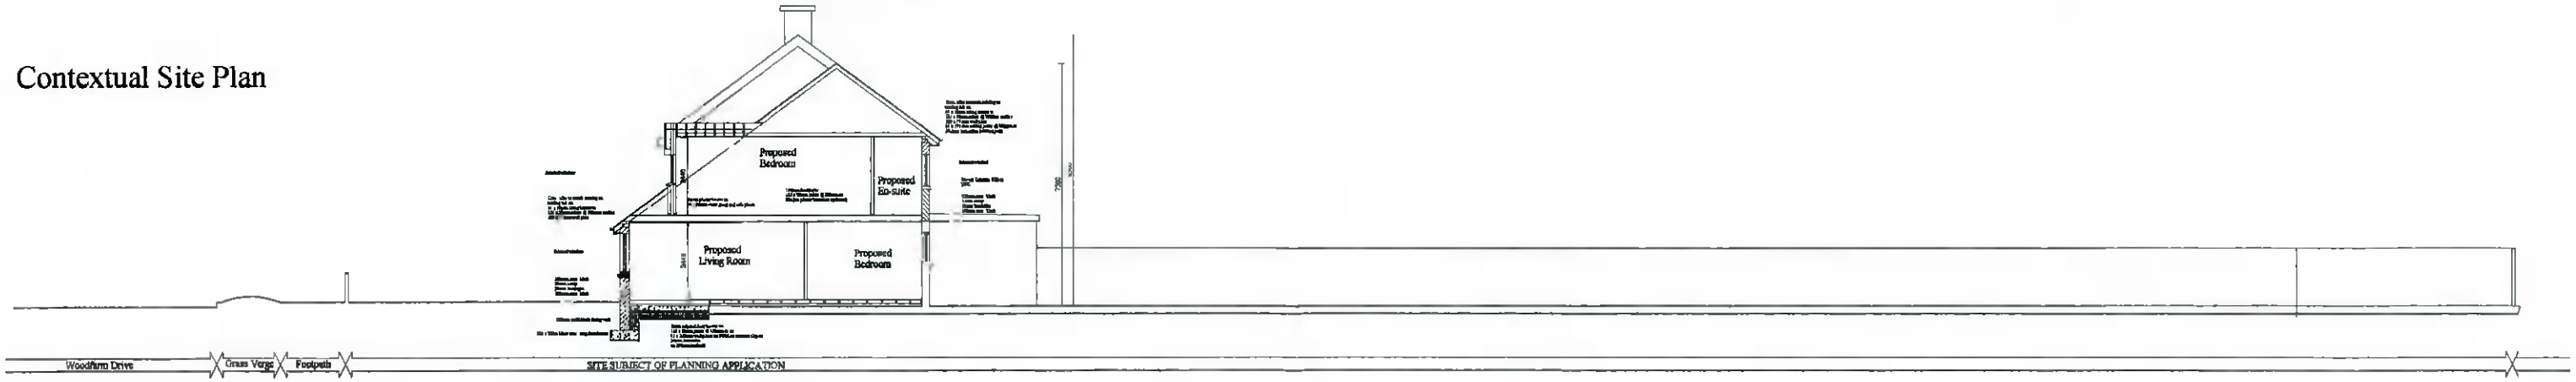

Contextual Site Section

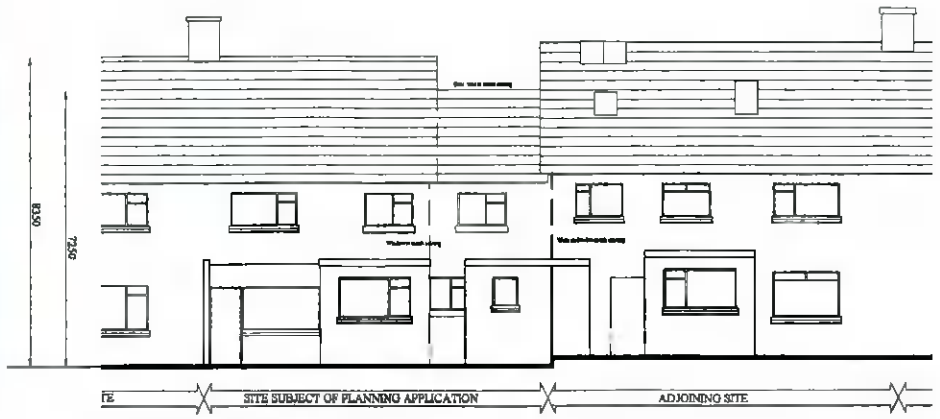

Contextual Rear Elevation

Contextual Front Elevation

Drawing Status	Planning Permission
Project:	7 Woodfarm Drive, Palmerstown, Dublin 20
Client:	Sunoj Philip
Title:	Contextual Site Plan & Elevations

SCALE	DATE	DRAWN	CHECKED	JOB NO.	DRG. No.	REV
1:200	Dec 2021			2104.19	PP 1.0	

James M. Briscoe BArch FRIAI 68 Carrickhill Road, Portmarnock, Co. Dublin
TEL 087 2331168 EMail: jamesmbriscoe@gmail.com