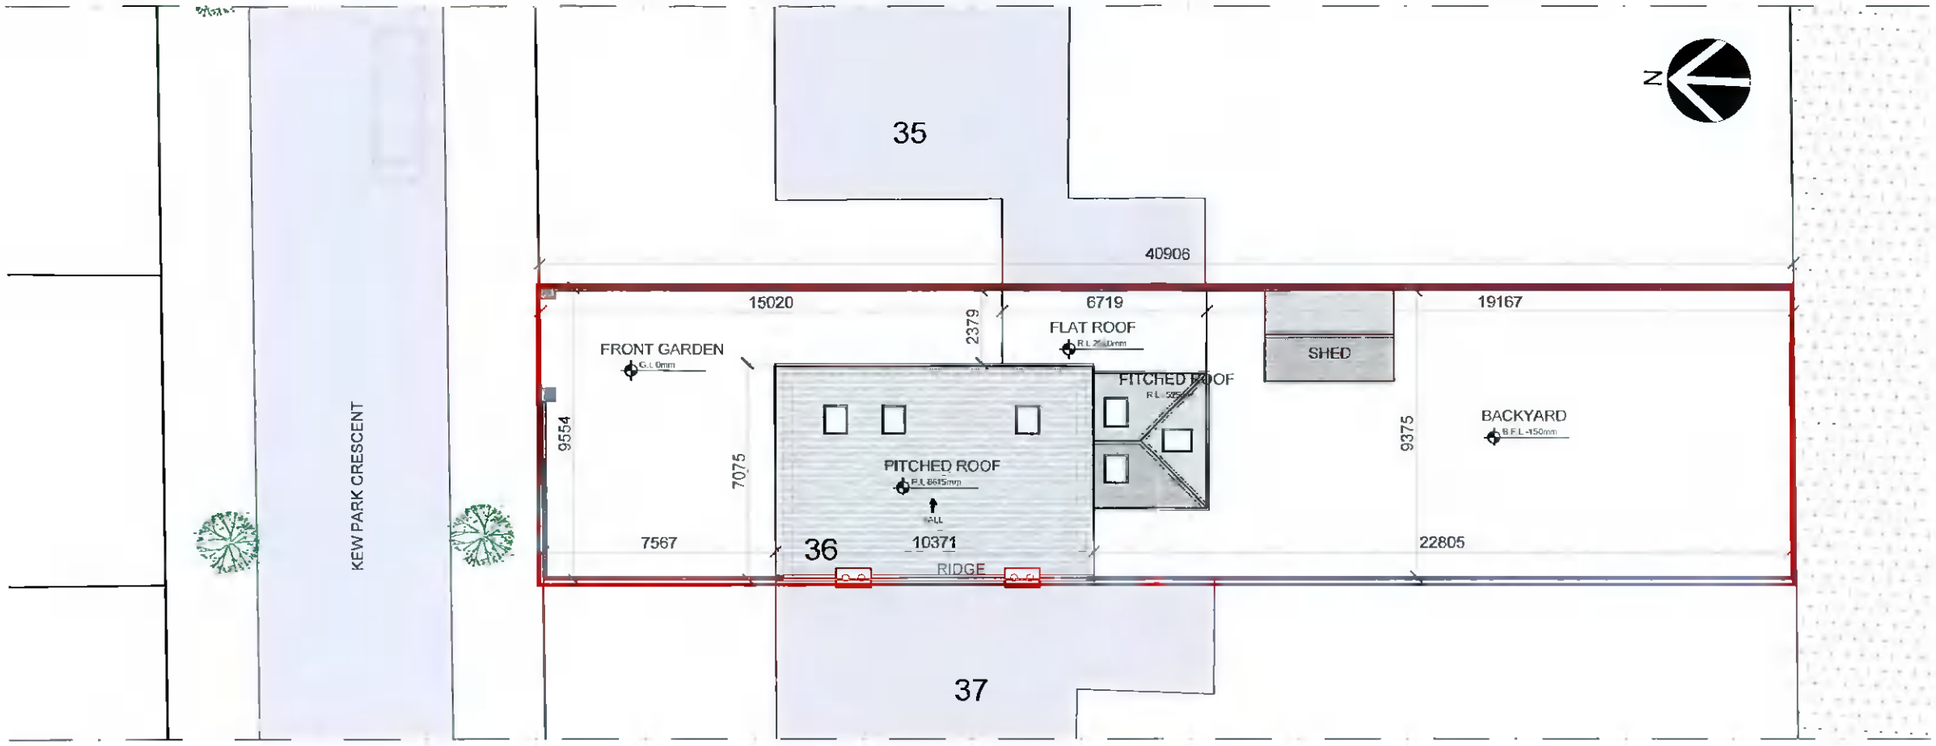

01 EXISTING SITE PLAN
SCALE: 1:200

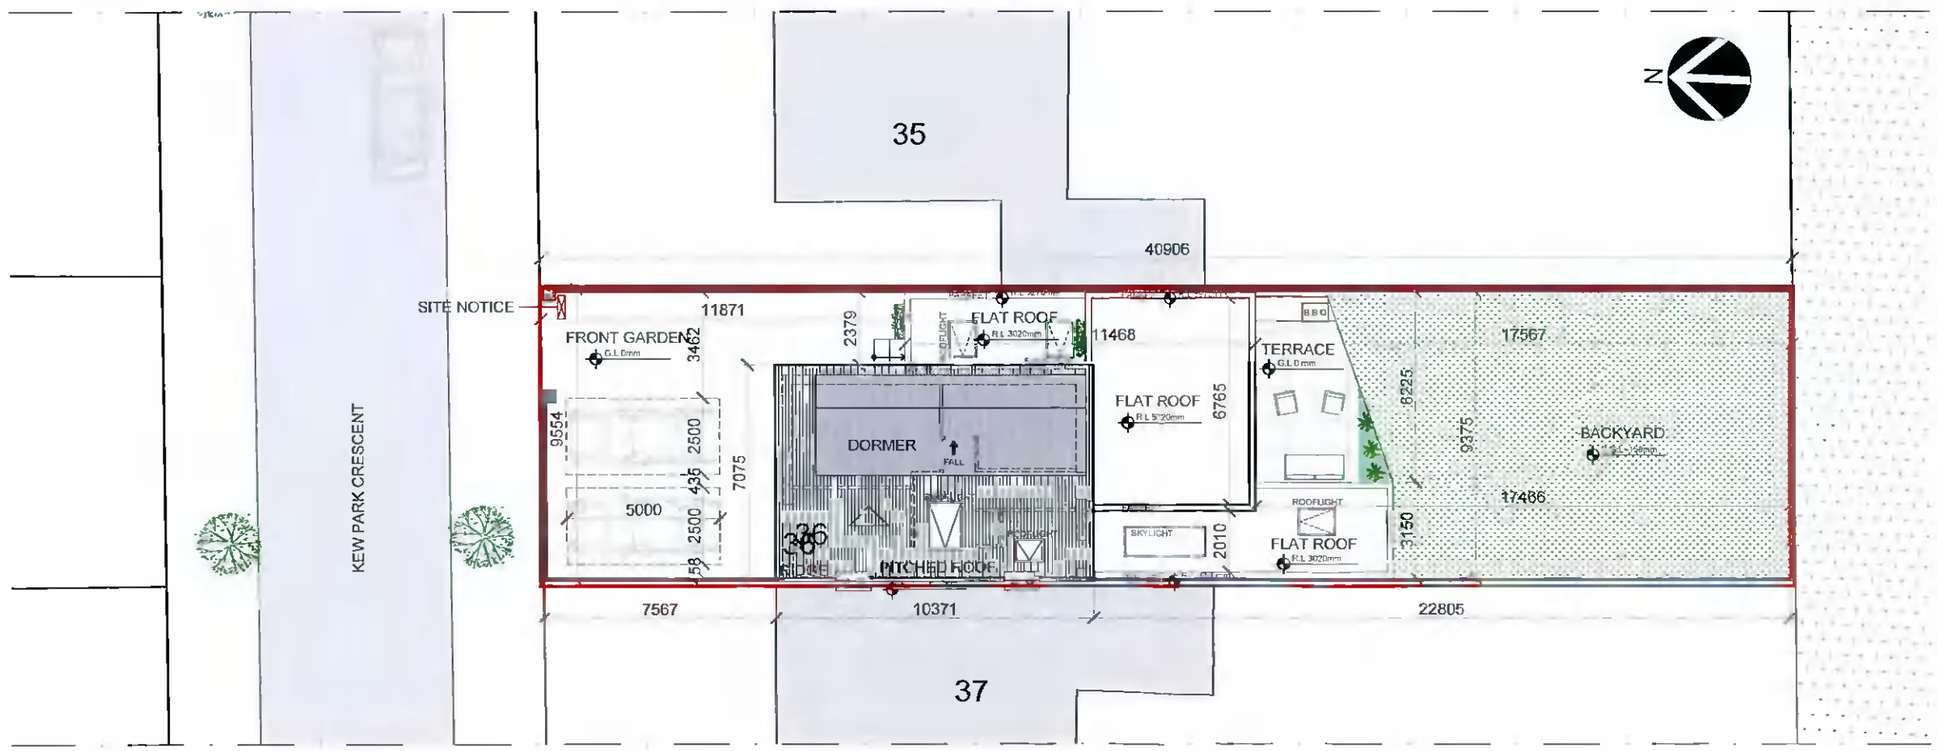

02 PROPOSED SITE PLAN
SCALE: 1:200

MAP SHEETS
3194-23
3260-03

INCLUDES ORDNANCE SURVEY IRELAND DATA REPRODUCED UNDER OSI LICENSE NUMBER 10/21. UNAUTHORISED REPRODUCTION INFRINGES ORDNANCE SURVEY IRELAND AND GOVERNMENT OF IRELAND COPYRIGHT ORDNANCE SURVEY IRELAND, 2021

MODULE
ARCHITECTURE | DESIGN | PROJECT MANAGEMENT
1st Floor, 2 Chapel Hill, Lucan, Co.Dublin
t +353 1 532 5078 e hello@module.ie w www.module.ie

PROJECT NAME:

36 KEW PARK, CRESCENT LUCAN, CO. DUBLIN

CLIENT NAME

SARAH DUKE & PHIL TOMLINSON

DRAWING TITLE

EXISTING AND PROPOSED SITE PLANS

STATUS

PLANNING

DRAWING NO.

P101

NOTES:

LEGEND

AREA TO WHICH THIS APPLICATION RELATES

REV	DATE	DESCRIPTION

© This drawing is copyright. Figured dimensions only to be taken from this drawing. All dimensions to be checked on site. Module Design Ltd to be informed immediately of any discrepancies before work proceeds.

PROJECT NO.	SCALE(S)	REV.
20109	1:200	01