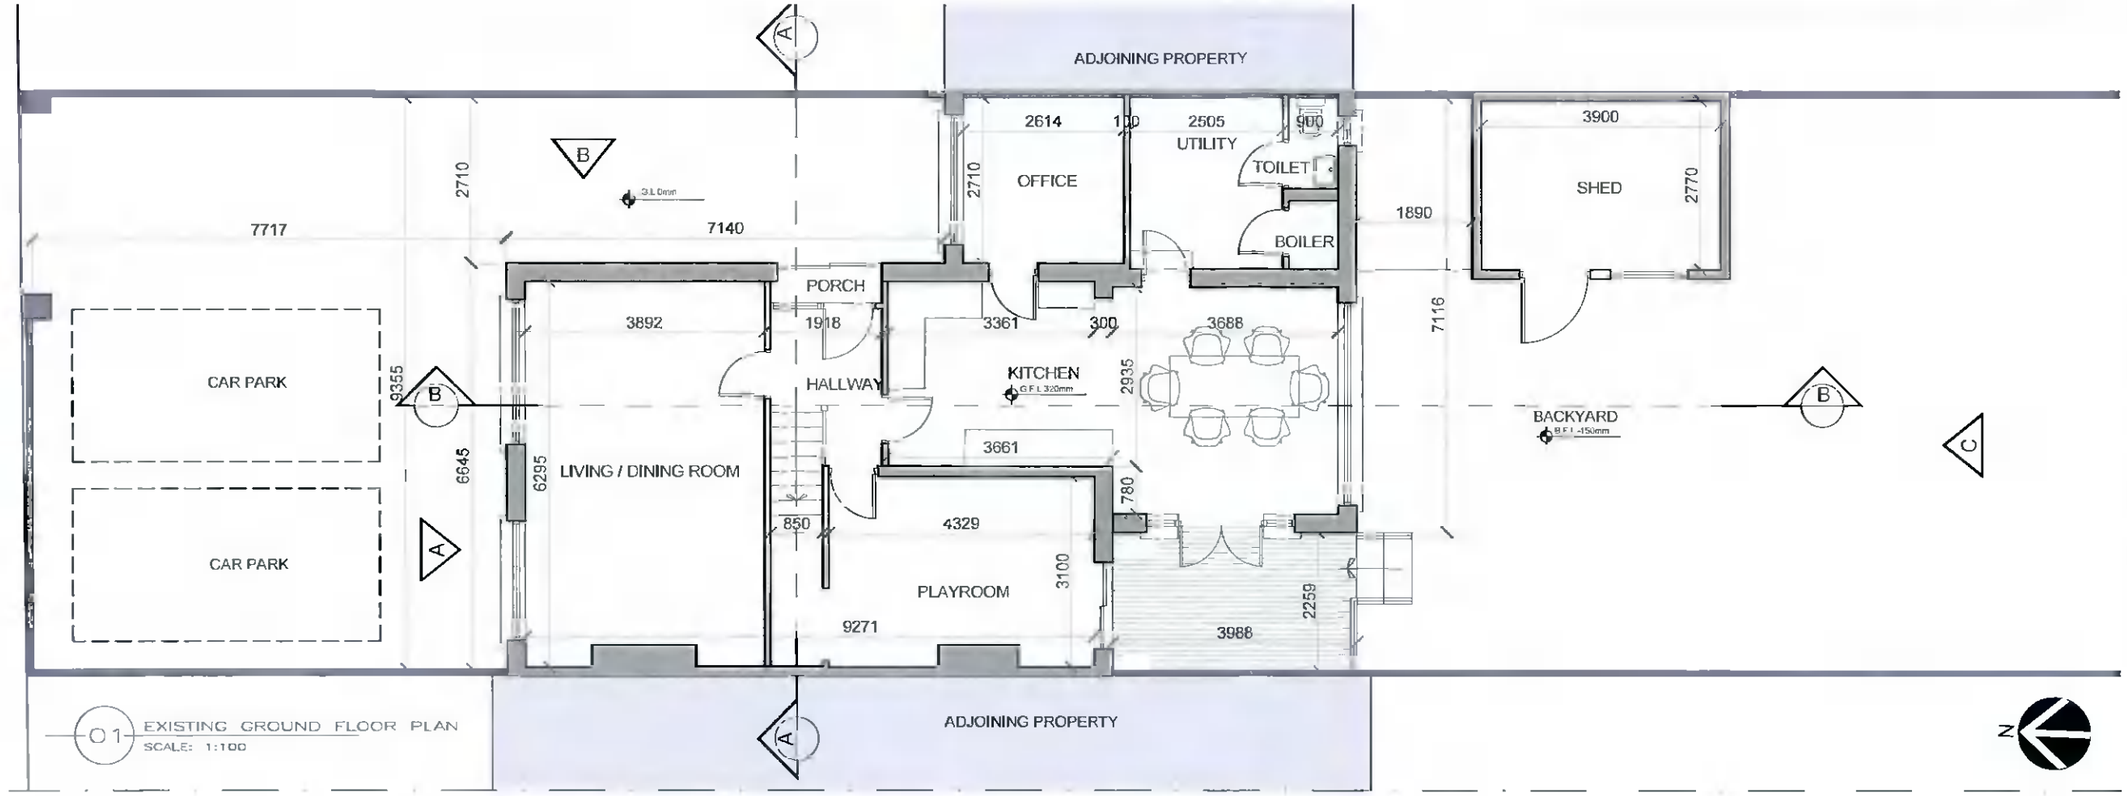

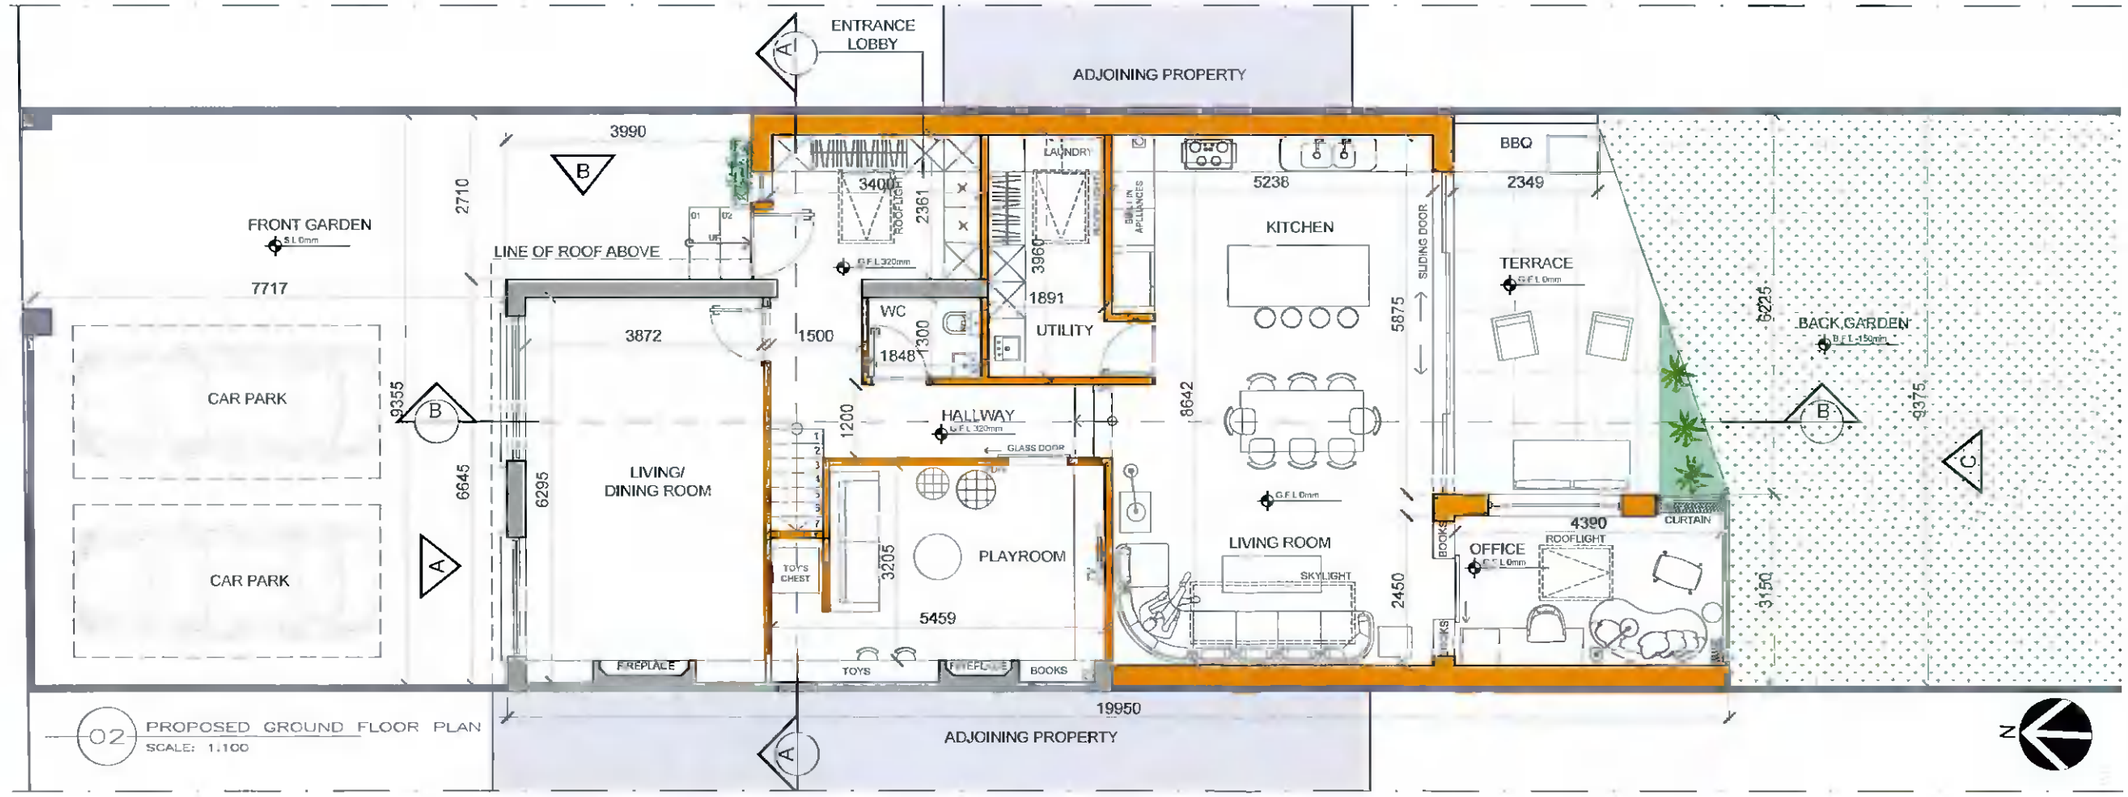

MODULE
ARCHITECTURE | DESIGN | PROJECT MANAGEMENT
1st Floor, 2 Chapel Hill, Lucan, Co.Dublin
t. +353 1 532 5078 e hello@module.ie w www.module.ie

PROJECT NAME:

36 KEW PARK, CRESCENT LUCAN, CO. DUBLIN

CLIENT NAME

SARAH DUKE & PHIL TOMLINSON

DRAWING TITLE

EXISTING AND PROPOSED GROUND FLOOR PLAN

STATUS

PLANNING

DRAWING NO.

P105

NOTES:

LEGEND

EXISTING WALLS

PROPOSED WALLS

REV	DATE	DESCRIPTION

© This drawing is copyright. Figured dimensions only to be taken from this drawing. All dimensions to be checked on site. Module Design Ltd to be informed immediately of any discrepancies before work proceeds.

PROJECT NO	SCALE(S)	REV.
20109	1:100	01