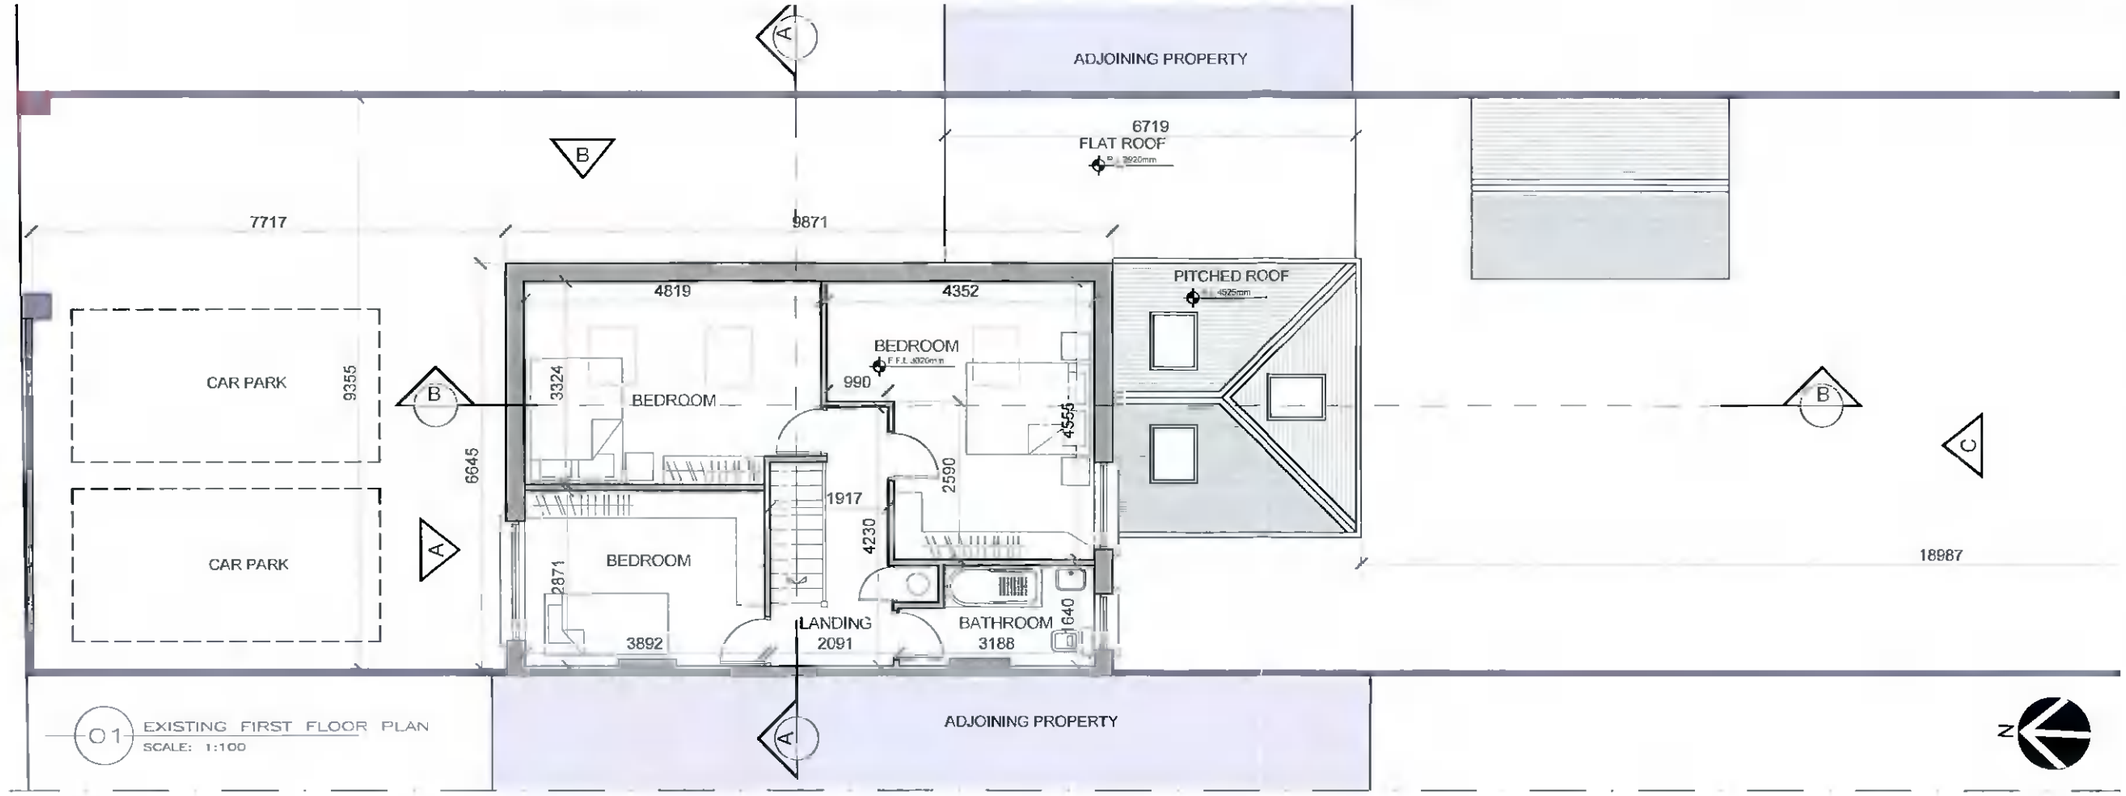

01 EXISTING FIRST FLOOR PLAN
SCALE: 1:100

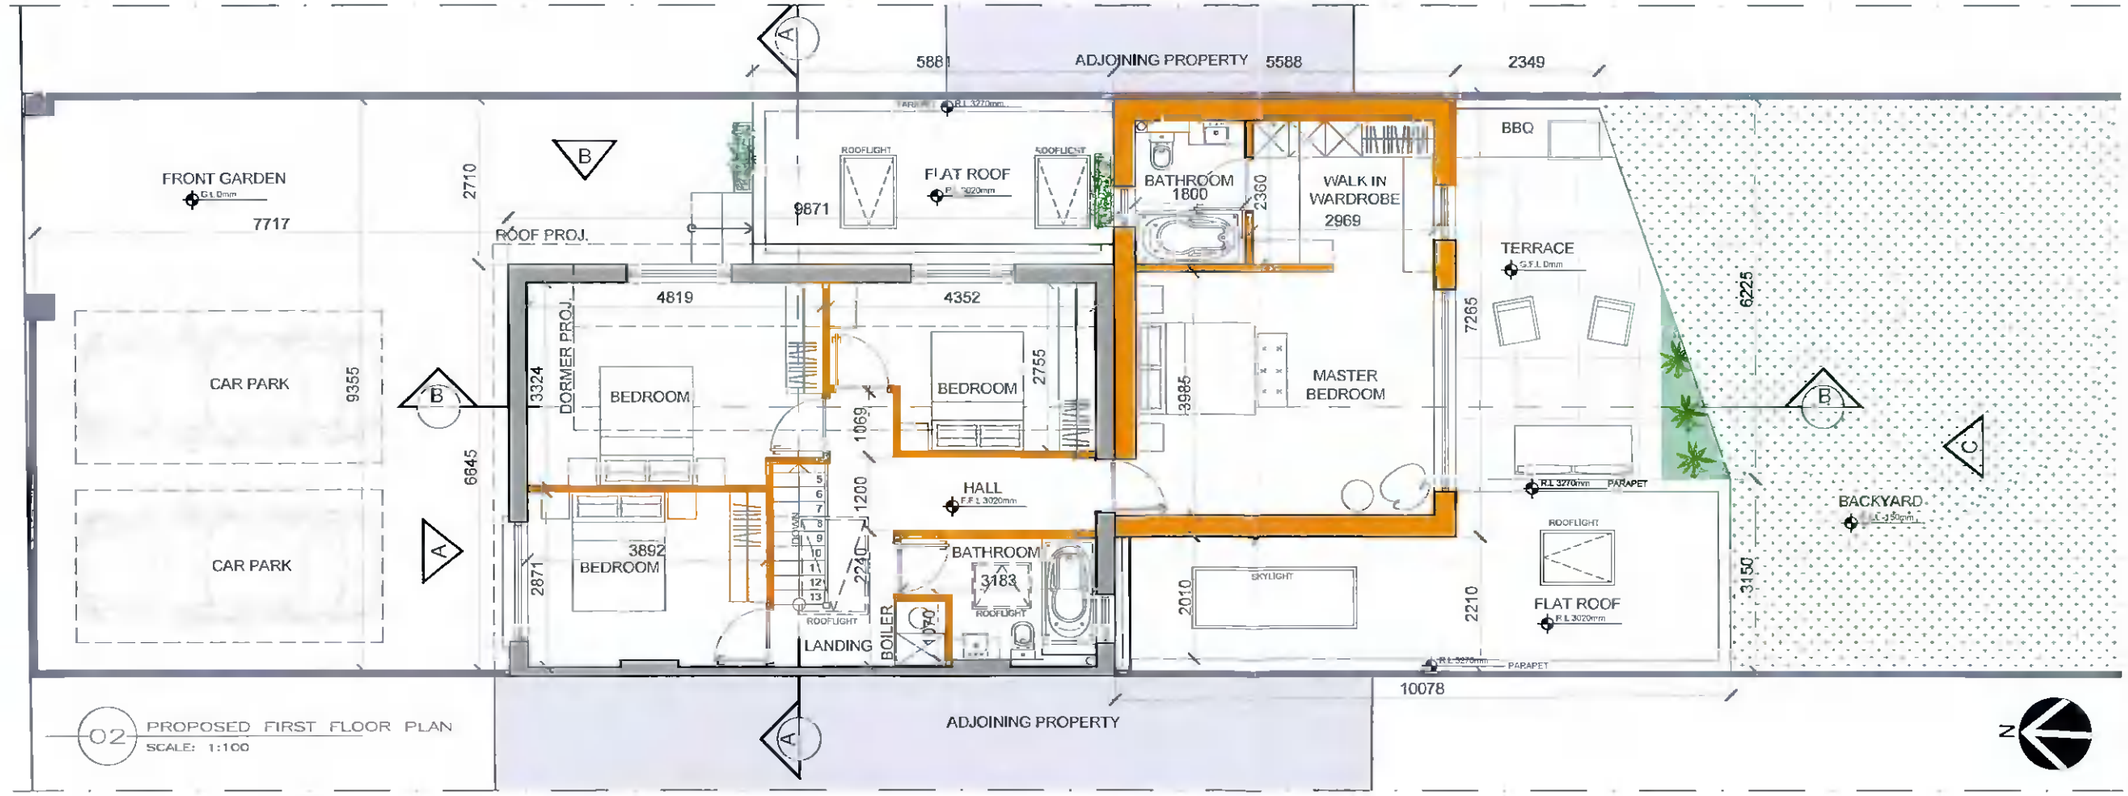

02 PROPOSED FIRST FLOOR PLAN
SCALE: 1:100

MODULE
ARCHITECTURE | DESIGN | PROJECT MANAGEMENT
1st Floor, 2 Chapel Hill, Lucan, Co.Dublin
t +353 1 532 5078 e. hello@module.ie w. www.module.ie

PROJECT NAME:

**36 KEW PARK, CRESCENT
LUCAN, CO. DUBLIN**

CLIENT NAME

SARAH DUKE & PHIL TOMLINSON

DRAWING TITLE

**EXISTING AND PROPOSED
FIRST FLOOR PLANS**

STATUS

PLANNING

DRAWING NO.

P106

NOTES:

LEGEND

EXISTING WALLS

PROPOSED WALLS

REV	DATE	DESCRIPTION

© This drawing is copyright. Figured dimensions only to be taken from this drawing. All dimensions to be checked on site. Module Design Ltd to be informed immediately of any discrepancies before work proceeds.

PROJECT NO.	SCALE(S)	REV.
20109	1:100	01