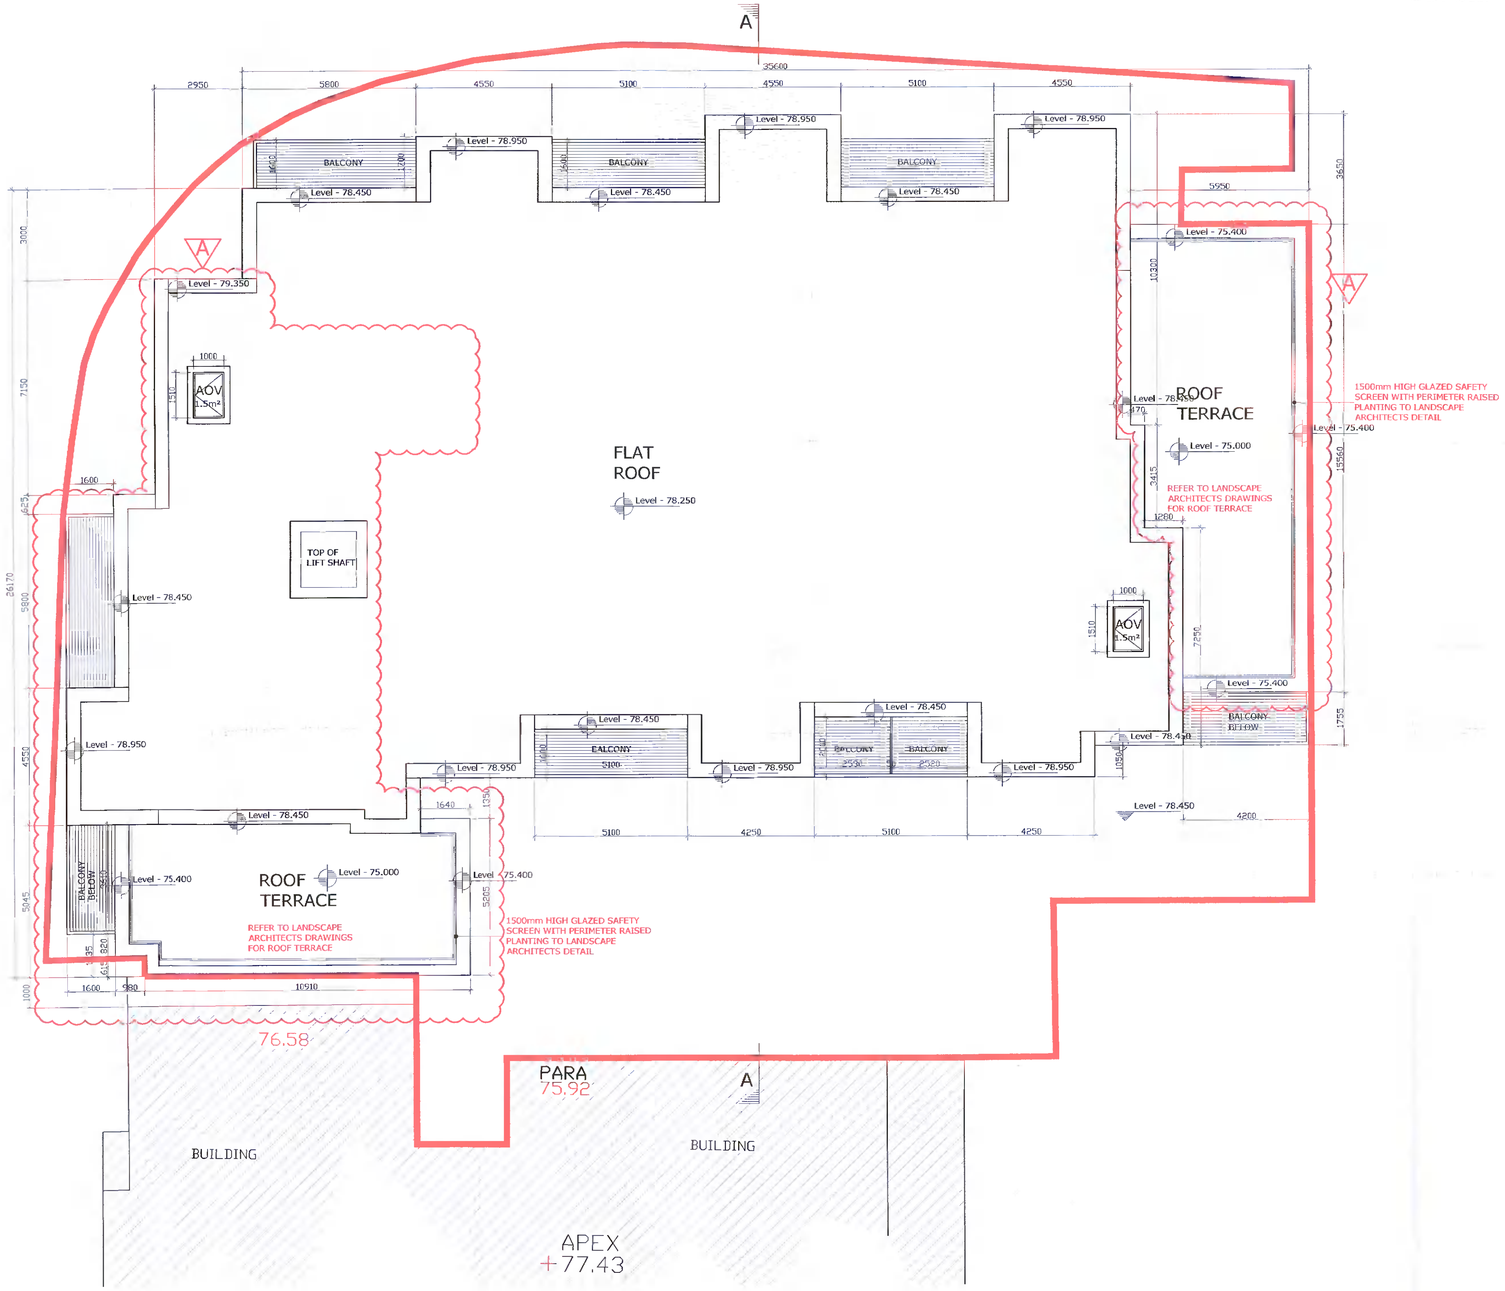

Proposed Roof Plan

Scale 1:100

The Finches Development

LEGEND A1

REV	DATE	DESCRIPTION
A	DEC 2021	CORNER ENTRANCE UPDATED IN RESPONSE TO RFI ITEMS

John O'Neill & Associates
Architects & Interior Designers Ltd.
1 Irishtown Road Dublin 4. Phone 01 667 8100.
email info@jona.ie www.jona.ie

Note: All dimensions are to be verified on site. Do not scale from drawings. Any discrepancies are to be referred to the architect before proceeding.

PLANNING - RFI

Project Title: The Finches Development

Client: Old Nangor Road Ltd.

Drawing Title: Proposed Roof Plan

Scale:	Date:
A1-1:100 A3-1:200	March 2021 Checked By:

Project No:	Drwg No:	Revision:
9816_03	2205	A