© This Drawing Is Copyright.
Do not scale - Use figured dimensions only;
Any discrepancies should be immediatley be brought to the attention of the design consultants.

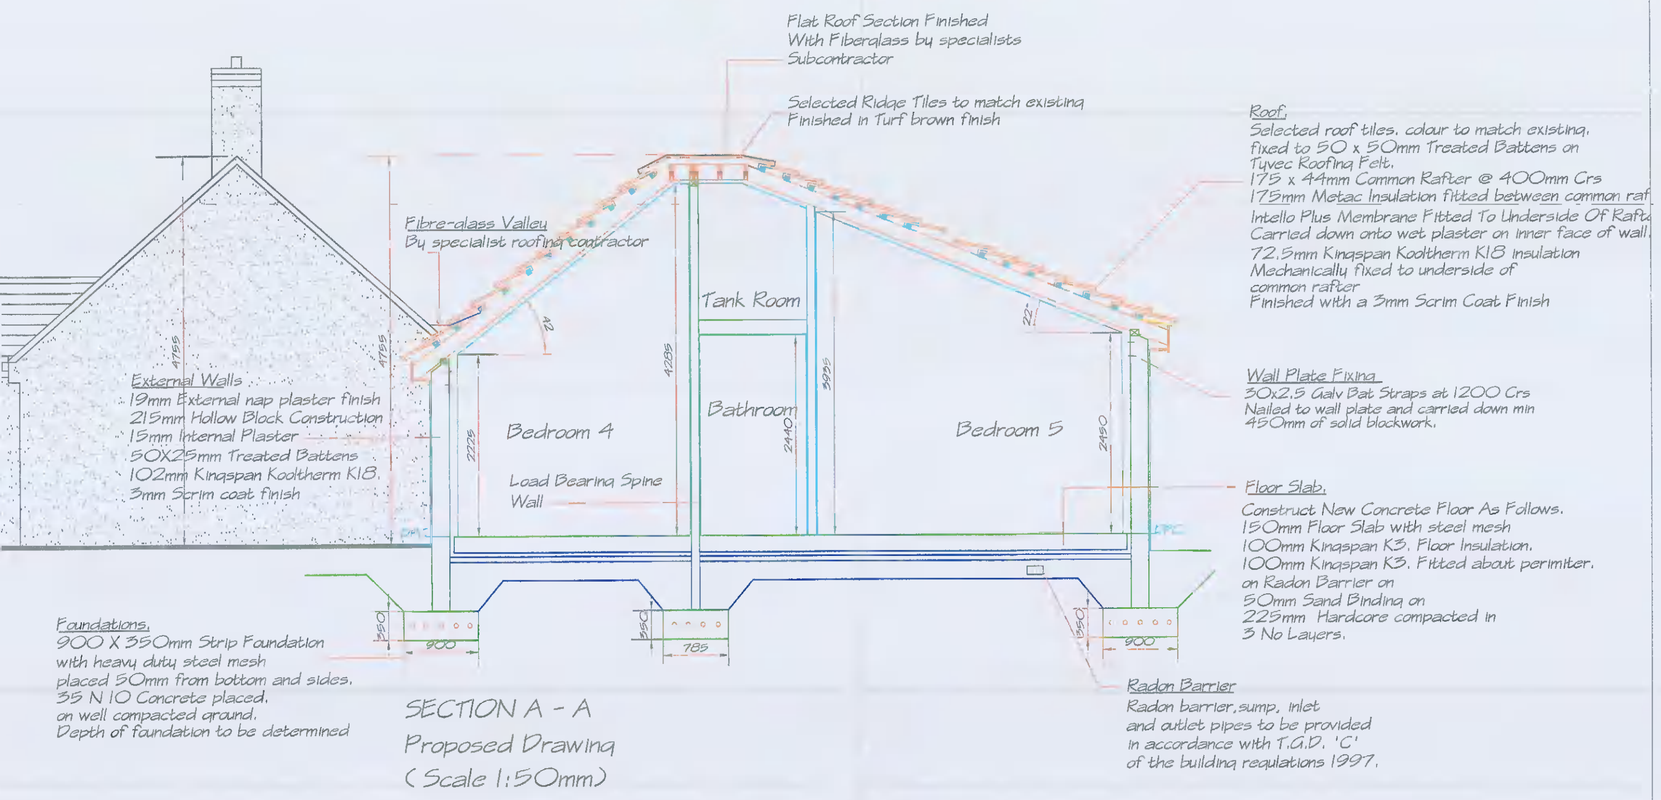

SECTION A - A
Proposed Drawing
(Scale 1:50mm)

Office Opening Hours: Monday-Friday 8.30am to 5.30pm

MARK	REVISION	DATE	MARK	REVISION	DATE	MARK	REVISION	DATE

ecodesign & management
Unit 18, The Walk, Louisa Valley, Leixlip, Co Kildare
Tel: 086-6042430. Email: ecosurveyor@icloud.com
Web: ecodesignandmanagement.com

PROJECT: Single Storey Rear Extension With Some Internal Changes

AT: The Green, Main Street Rathcool, Co Dublin

TITLE: Propsoed Drawings

DRAWING No.	Melady-006	SCALE	1:50mm 1:250mm
		DATE	21-01-2022
		NAME	Plans

REV