© This Drawing Is Copyright.
Do not scale - Use figured dimensions only:
Any discrepancies should be immediatley be brought to the attention of the design consultants.

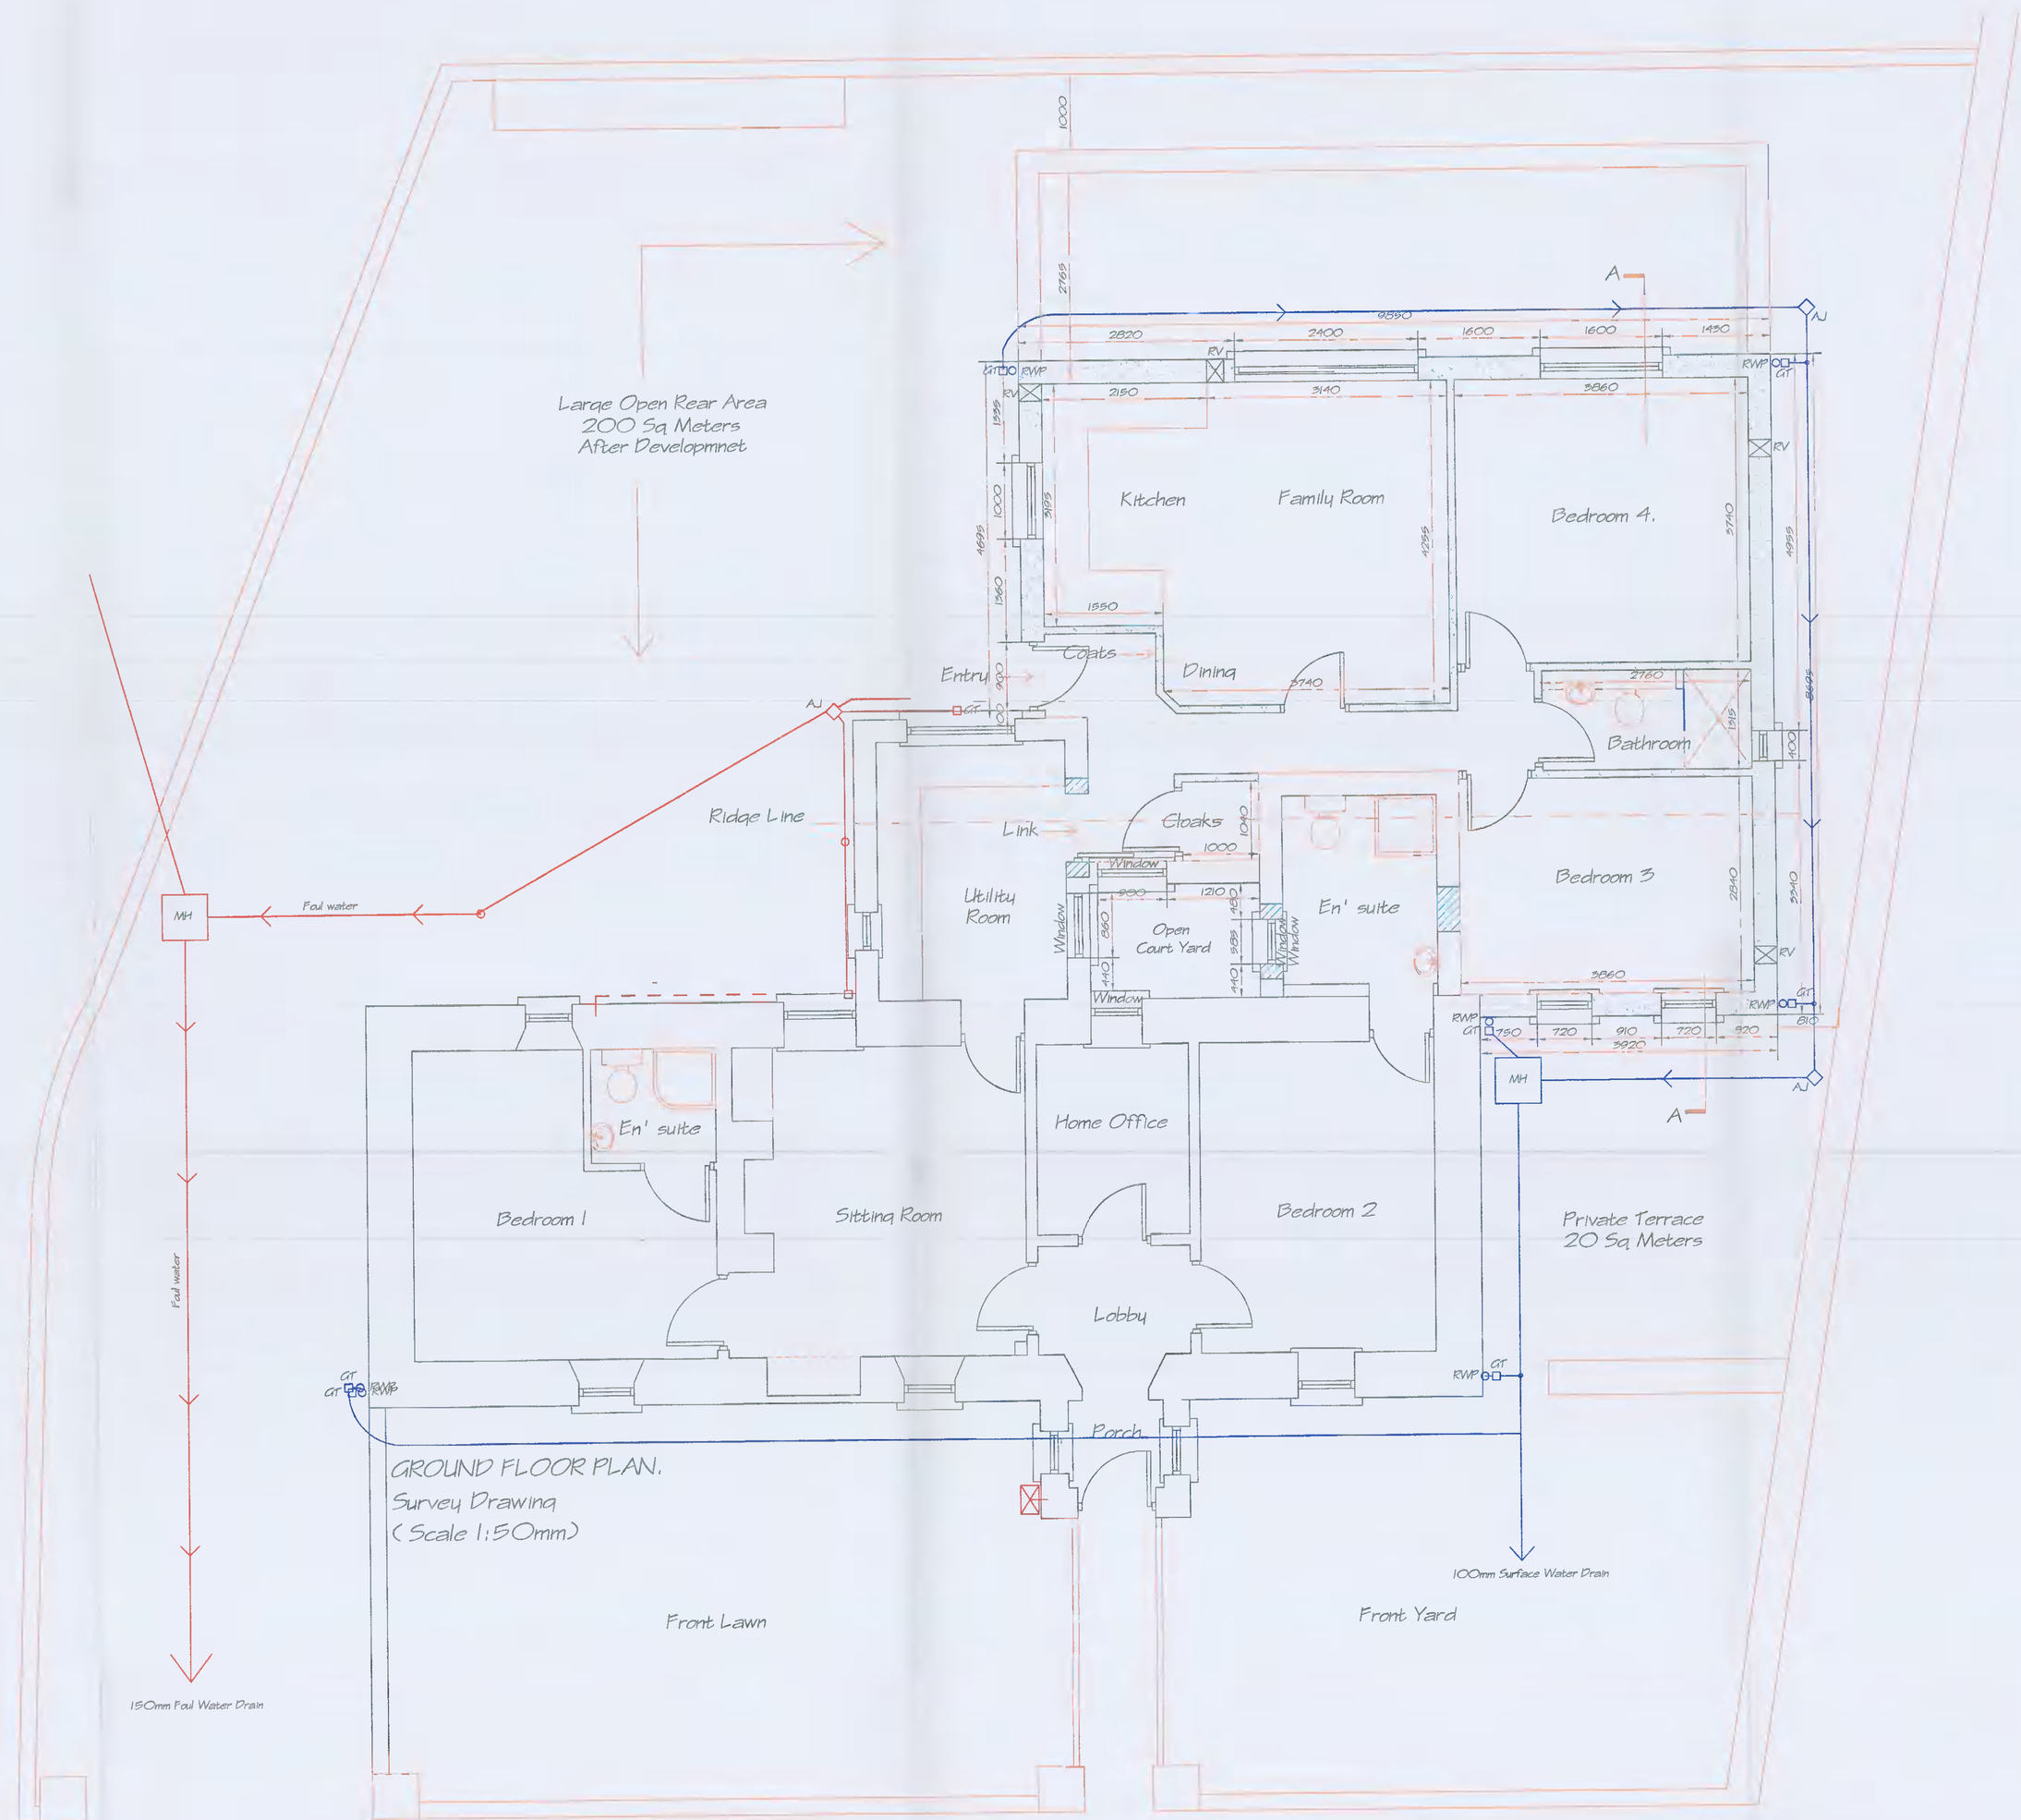

GROUND FLOOR PLAN.
Survey Drawing
(Scale 1:50mm)

WORK SCHEDULE

- Neighbouring Buildings
- Works To Be Demolished.
- Existing Building
- Proposed Works
- Internal Alterations

Office Opening Hours: Monday-Friday 8.30am to 5.30pm

MARK	REVISION	DATE	MARK	REVISION	DATE	MARK	REVISION	DATE

eco design & management
Unit 18, The Walk, Louisa Valley, Leixlip, Co Kildare
Tel: 086-6042430. Email: ecosurveyor@icloud.com
Web: ecodesignandmanagement.com

PROJECT: Single Storey Rear Extension With Some Internal Changes

AT: The Green, Main Street Rathcool, Co Dublin

TITLE: Propsoed Drawings

DRAWING No.	Melady-003	SCALE	1:50mm
		DATE	21-01-2022
		NAME	Plans

REV